① South
1/4" = 1'-0"

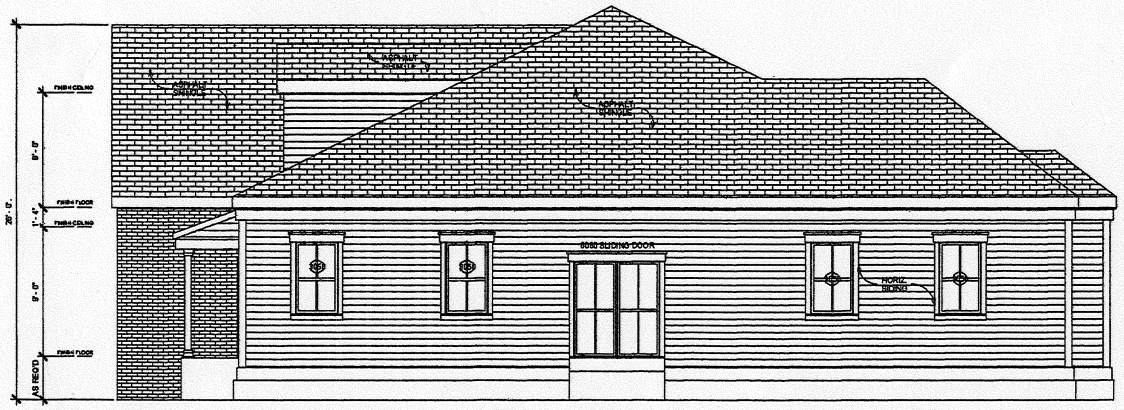

② East
1/4" = 1'-0"

KC BROTHERS
CONSTRUCTION

Consultant
Address
Address
Phone
Fax
e-mail

Consultant
Address
Address
Phone
Fax
e-mail

Consultant
Address
Address
Phone
Fax
e-mail

Consultant
Address
Address

STATE OF GEORGIA
FREDERICK H. DEAN, JR.
CERTIFICATE NO. RA0015210
REGISTERED ARCHITECT

5 BEDROOM W/
4 BATH
ELEVATION

Project number	Project Number
Date	Issue Date
Drawn by	Author
Checked by	Checker

A200

Scale 1/4" = 1'-0"

6/14/2021 3:01:08 PM

Authentisign ID: 71F551F4-50D4-EF11-88CF-00224829905 7

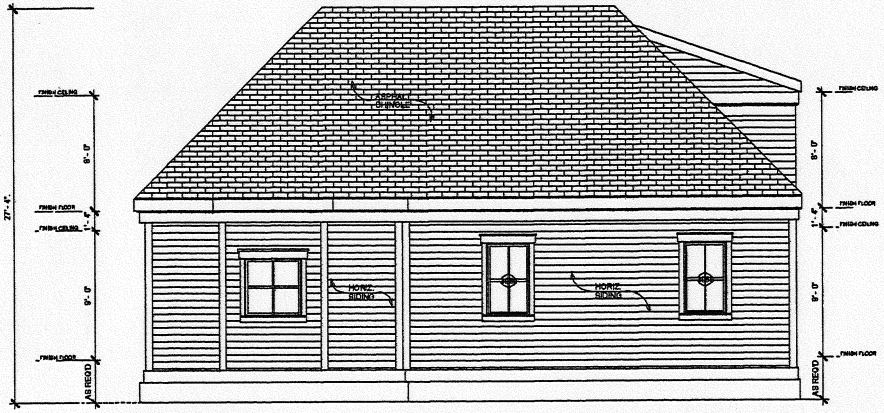

② North
1/4" = 1'-0"

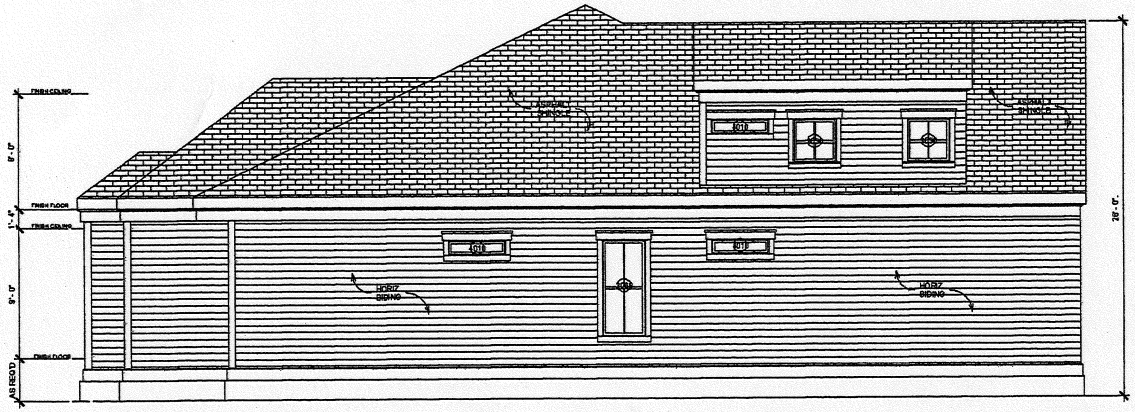

① West
1/4" = 1'-0"

KC BROTHERS
CONSTRUCTION

Consultant
Address
Address
Phone
Fax
e-mail

Consultant
Address
Address
Phone
Fax
e-mail

Consultant
Address
Address
Phone
Fax
e-mail

Consultant
Address
Address

STATE OF GEORGIA
FREDERIC H DEAN JR
CERTIFICATE NO RA015293
REGISTERED ARCHITECT

5 BEDROOM W/
4 BATH
ELEVATION

Project number	Project Number
Date	Issue Date
Drawn by	Author
Checked by	Checker

A201

Scale	1/4" = 1'-0"

5/24/2024 2:51:55 PM

Authentisign ID: 71F551F4-50D4-EF11-88CF-00224829905 7

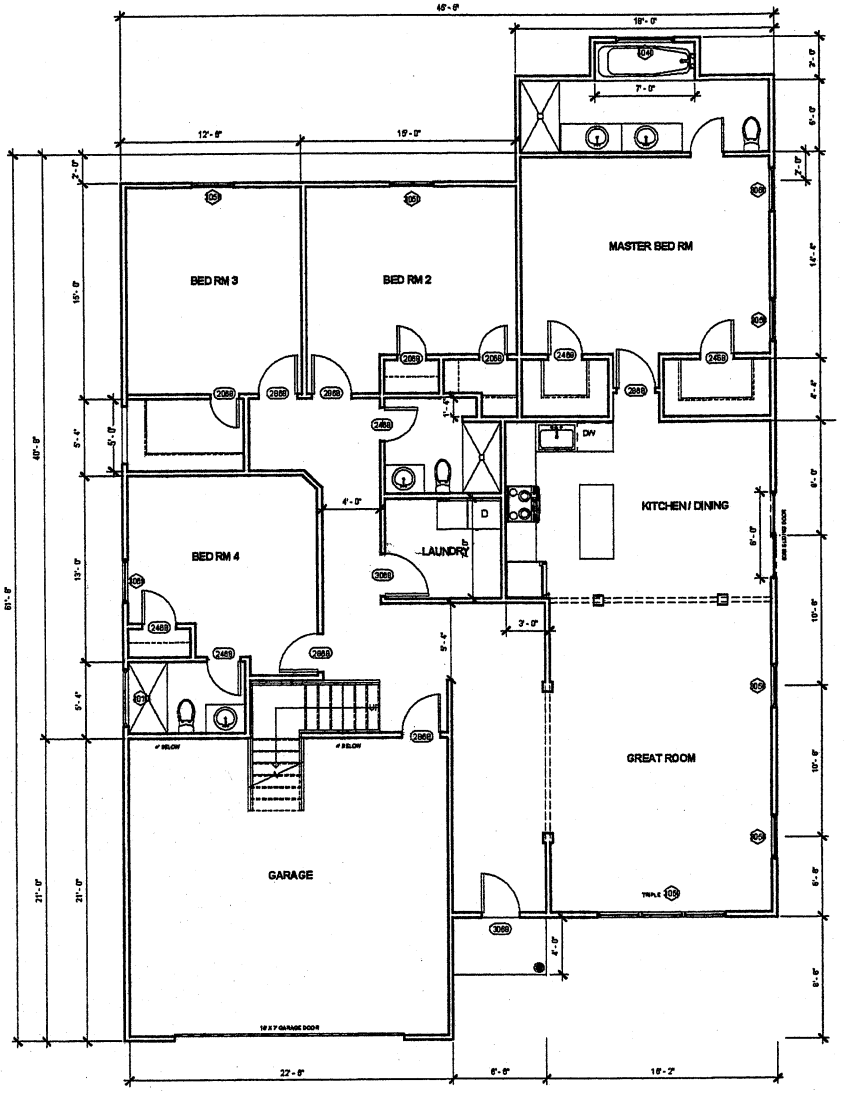

1 LEVEL 1
1/4" = 1'-0"

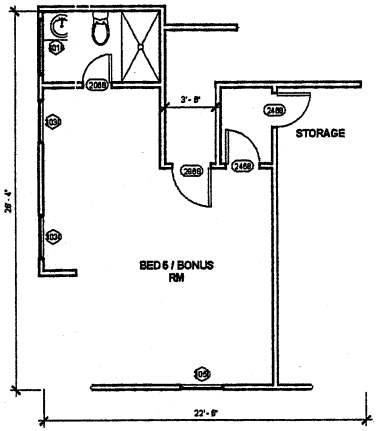

2 LEVEL 2
1/4" = 1'-0"

KC BROTHERS CONSTRUCTION

Consultant
Address
Address
Phone
Fax
e-mail

Consultant
Address
Address
Phone
Fax
e-mail

Consultant
Address
Address
Phone
Fax
e-mail

Consultant
Address
Address

STATE OF GEORGIA
FREDERIC H DEAN JR
CERTIFICATE NO RA005263
REGISTERED ARCHITECT

5 BEDROOM W/
4 BATH
FLOOR PLAN

Project number	Project Number
Date	Issue Date
Drawn by	Author
Checked by	Checker

A100

Scale 1/4" = 1'-0"

5/24/2024 3:01:07 PM

Authentisign ID: 71F551F4-50D4-EF11-88CF-00224829905 7