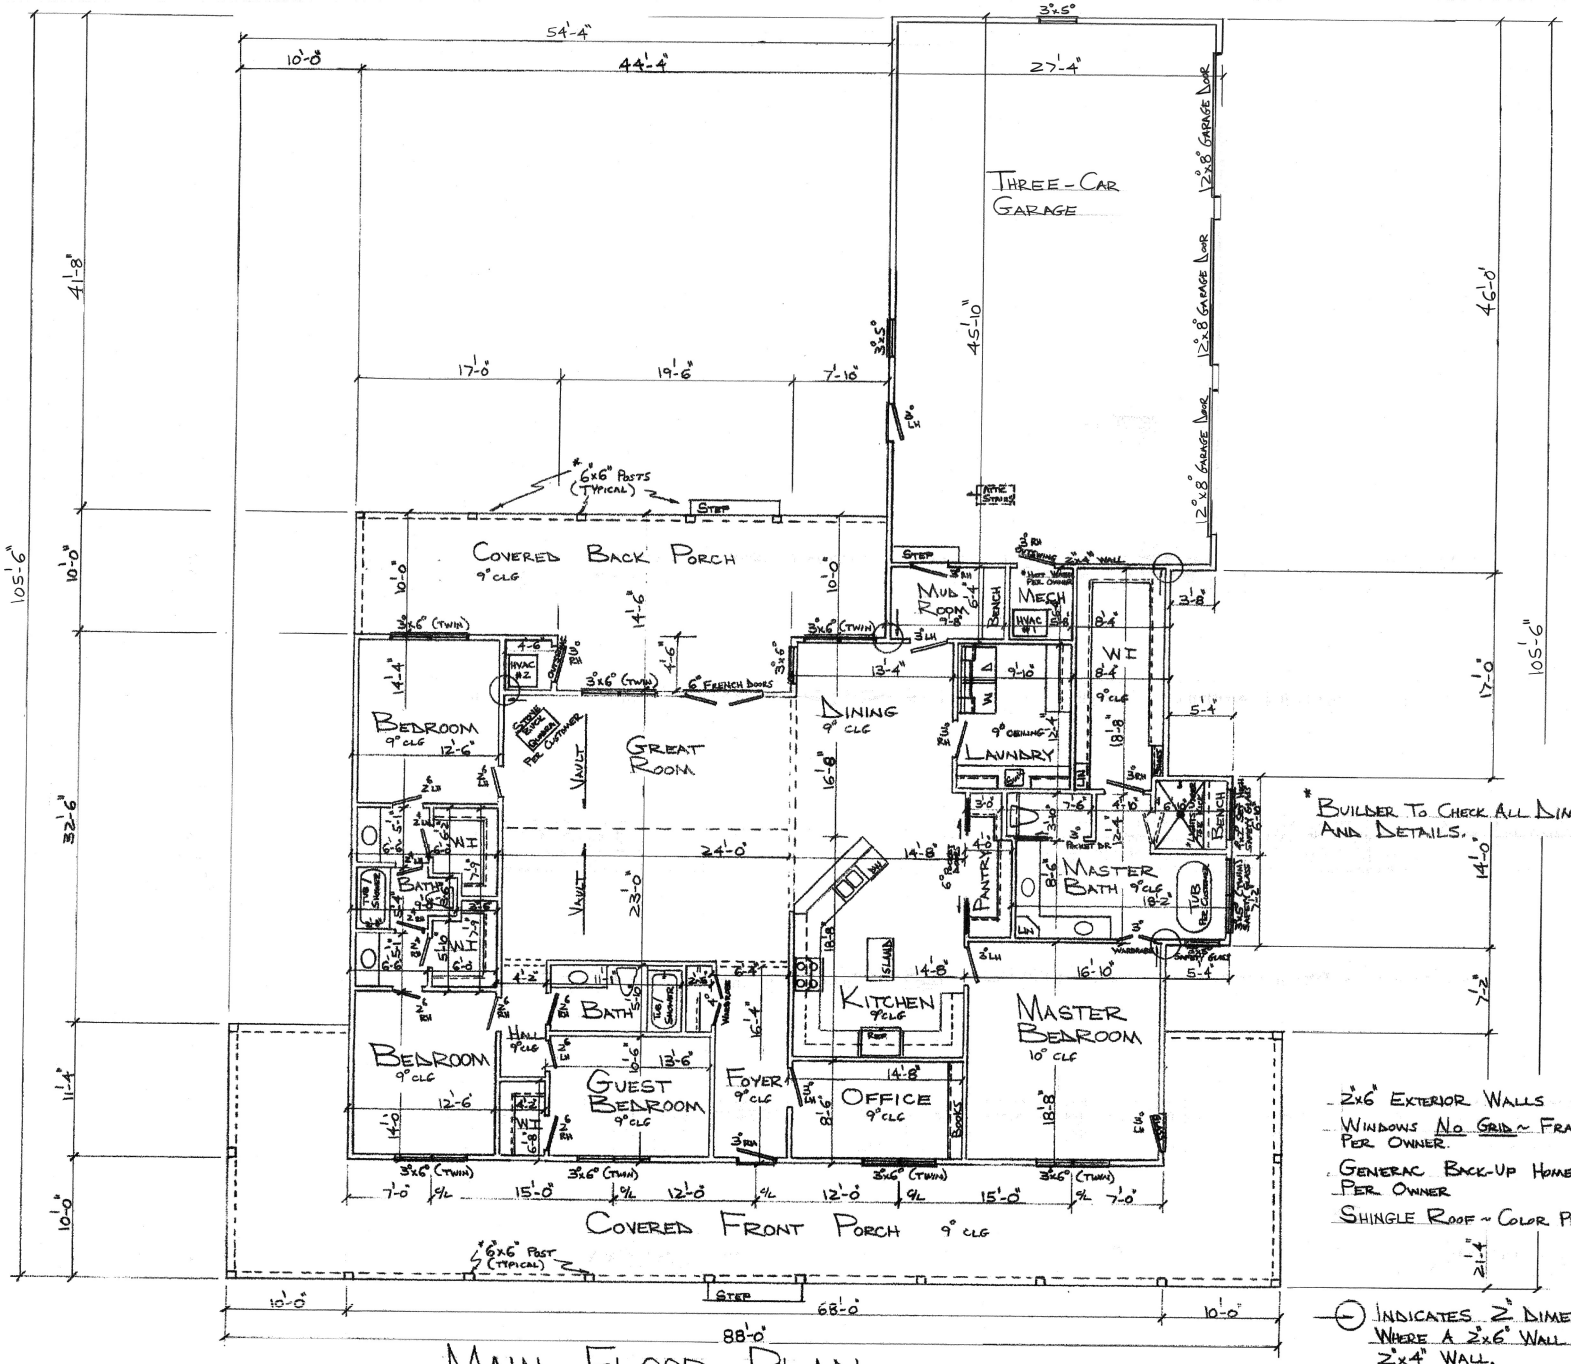

* BUILDER TO CHECK ALL DIMENSIONS AND DETAILS.

- 2"x6" EXTERIOR WALLS
- WINDOWS NO GRID ~ FRAME COLOR PER OWNER.
- GENERAC BACK-UP HOME GENERATOR PER OWNER
- SHINGLE ROOF ~ COLOR PER OWNER.

⊖ INDICATES 2" DIMENSION CHANGE WHERE A 2"x6" WALL MEETS A 2"x4" WALL.

MAIN FLOOR PLAN

SCALE ~ 1/4" = 1'-0" 3,055 SQUARE FEET OF LIVINGSPACE