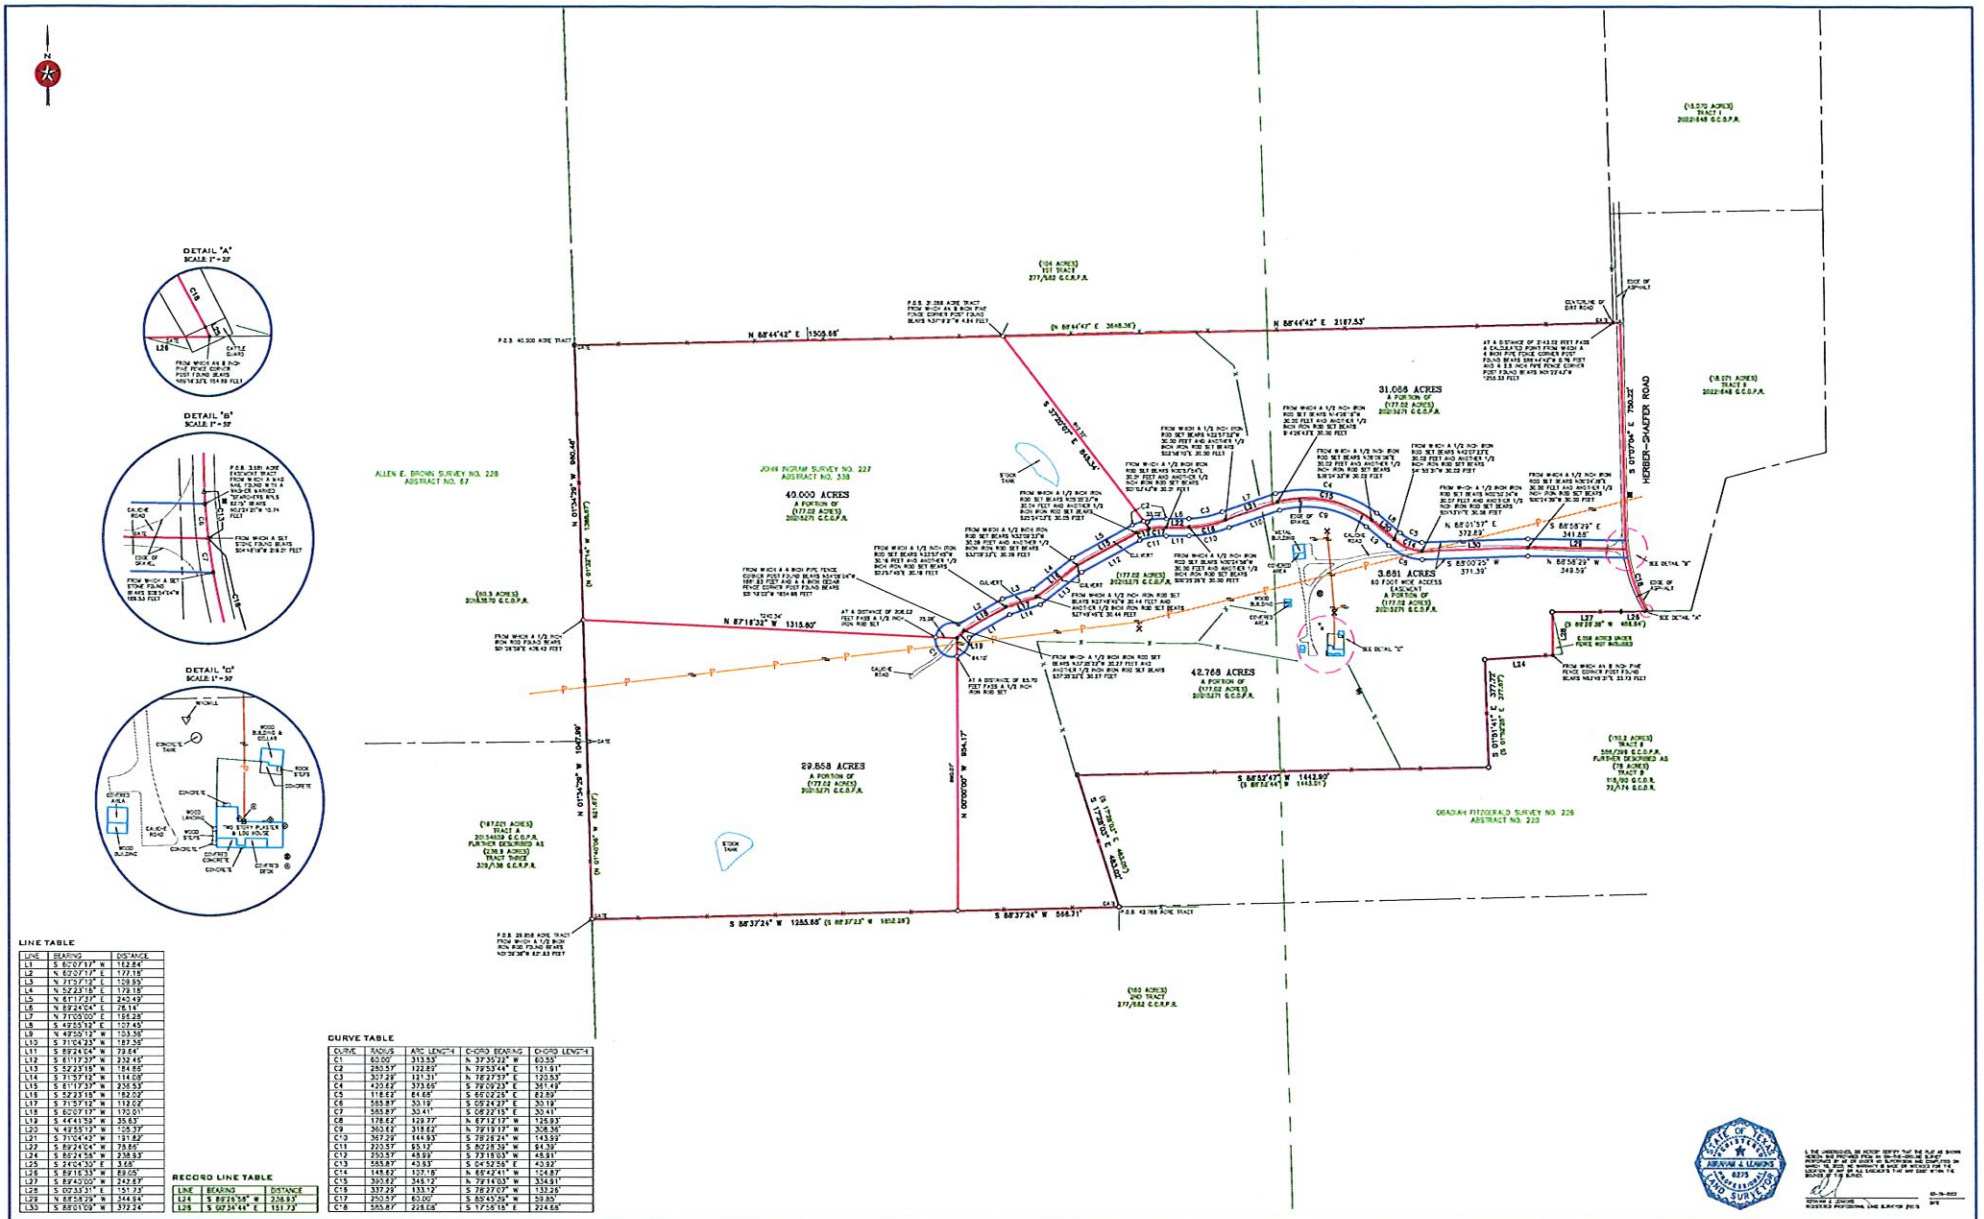
DETAIL "A"
SCALE 1" = 20'
DETAIL "B"
SCALE 1" = 20'
DETAIL "C"
SCALE 1" = 30'
ALLEN E. BROWN SURVEY NO. 228
ABSTRACT NO. 67
JOHN INGRAM SURVEY NO. 227
ABSTRACT NO. 338
ABSTRACT NO. 223
40.000 ACRES
A PORTION OF
(177.02 ACRES)
2021/3271 O.C.O.P.A.
31.066 ACRES
A PORTION OF
(177.02 ACRES)
2021/3271 O.C.O.P.A.
3.681 ACRES
60 FOOT WIDE ACCESS
EASEMENT
A PORTION OF
(177.02 ACRES)
2021/3271 O.C.O.P.A.
42.768 ACRES
A PORTION OF
(177.02 ACRES)
2021/3271 O.C.O.P.A.
29.858 ACRES
A PORTION OF
(177.02 ACRES)
2021/3271 O.C.O.P.A.
N 88°44'42" E 1505.85'
N 88°44'42" E 2187.53'
S 88°37'24" W 1255.85'
S 88°37'24" W 566.71'
N 87°18'32" W 1315.80'
N 01°34'28" W 1047.28'
N 01°34'28" W 1360.49'
S 37°29'07" E 843.34'
S 01°09'00" W 934.17'
S 88°53'47" W 1442.80'
S 17°39'05" E 703.89'
S 87°09'29" E 341.88'
S 88°58'29" W 349.59'
S 88°00'25" W 371.39'
N 88°01'37" E 372.53'
S 01°09'29" E 790.22'
(104 ACRES)
1ST TRACT
277/582 O.C.O.P.A.
(10.3 ACRES)
2018/870 O.C.O.P.A.
(197.021 ACRES)
TRACT A
2013/4828 O.C.O.P.A.
FURTHER DESCRIBED AS
(236.9 ACRES)
TRACT THREE
339/136 O.C.O.P.A.
(182 ACRES)
2ND TRACT
277/582 O.C.O.P.A.
(10.570 ACRES)
TRACT I
2022/4248 O.C.O.P.A.
(10.571 ACRES)
TRACT II
2022/4248 O.C.O.P.A.
(10.3 ACRES)
586/298 O.C.O.P.A.
FURTHER DESCRIBED AS
(78 ACRES)
TRACT B
518/90 O.C.O.R.
72/174 O.C.O.R.
0.258 ACRES UNDER
PIPES NOT INCLUDED
P.O.B. 40.300 ACRE TRACT
P.O.B. 3.681 ACRE
EASEMENT TRACT
AT A DISTANCE OF 2443.02 FEET FACE
A CALCULATED POINT FROM WHICH A
1/2 INCH IRON ROD SET BEARS
S 01°09'29" E 790.22 FEET
AND A 2.5 INCH PIPE FENCE CORNER
POST FOUND BEARS N 79°27'47" E
1250.33