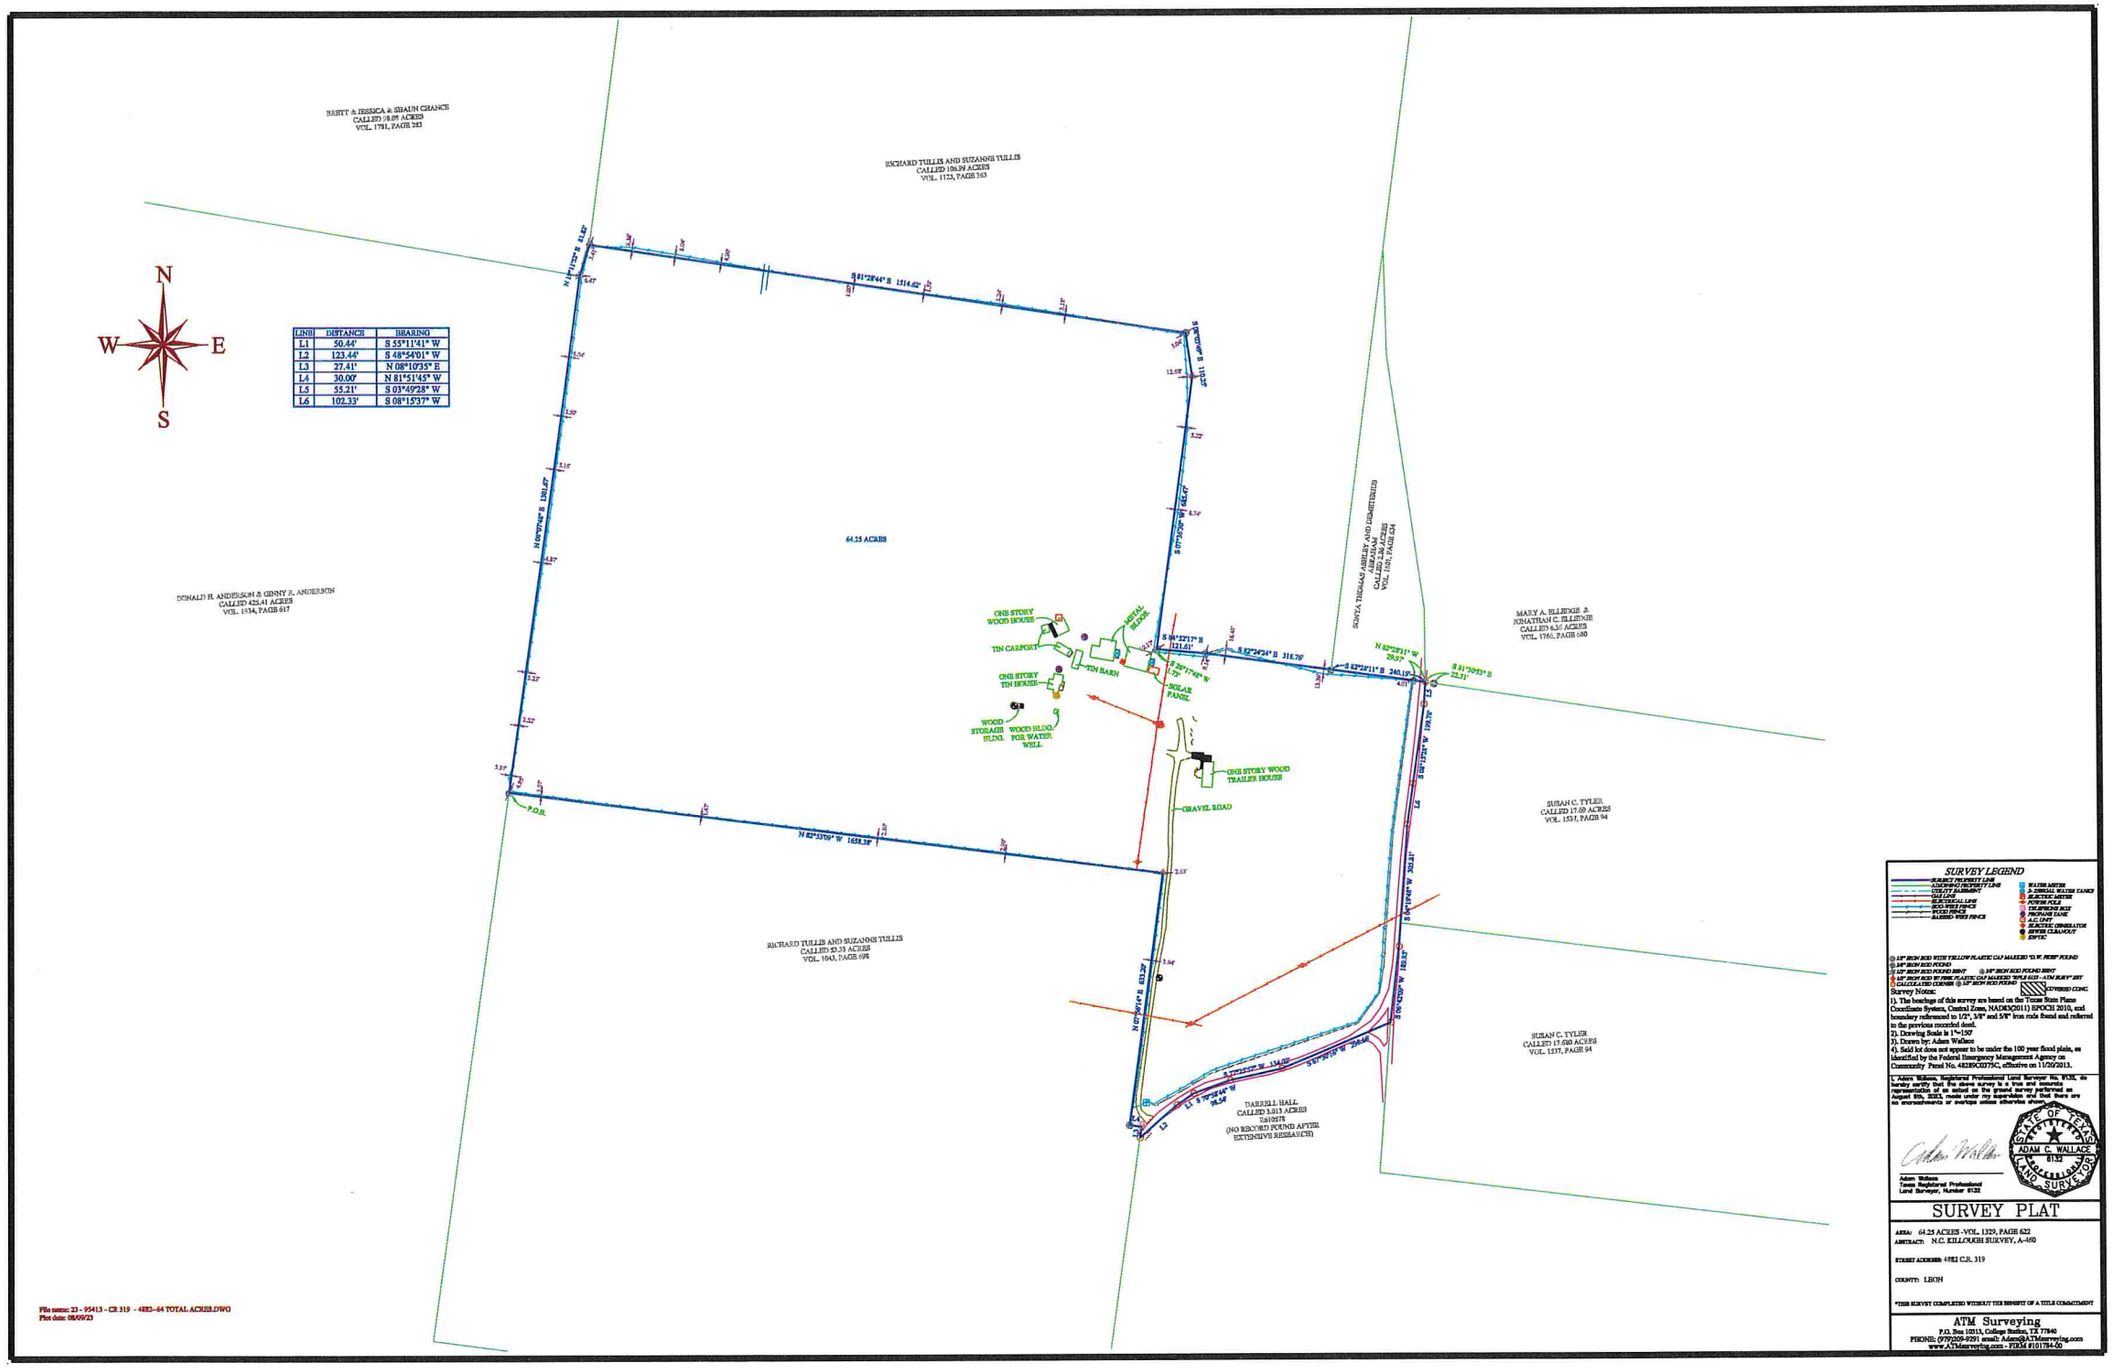
BRETT & JESSICA & SHAUN CHANCE
CALLED 38.05 ACRES
VOL. 1791, PAGE 283
RICHARD TULLIS AND SUZANNE TULLIS
CALLED 130.89 ACRES
VOL. 1725, PAGE 163
DONALD H. ANDERSON & GINNY A. ANDERSON
CALLED 425.41 ACRES
VOL. 1534, PAGE 617
64.25 ACRES
SONYA THOMAS ASHLEY AND DEMETRIUS ABRAHAM
MARY A. ILLENDE &
JONATHAN C. ILLENDE
CALLED 6.37 ACRES
VOL. 1761, PAGE 680
SUSAN C. TYLER
CALLED 17.09 ACRES
VOL. 1537, PAGE 94
SUSAN C. TYLER
CALLED 17.589 ACRES
VOL. 1537, PAGE 94
RICHARD TULLIS AND SUZANNE TULLIS
CALLED 53.33 ACRES
VOL. 1043, PAGE 698
DARRELL HALL
CALLED 3.013 ACRES
D419275
(NO RECORD FOUND AFTER EXTENSIVE RESEARCH)
ONE STORY WOOD HOUSE
TIN CARPORT
METAL BARN
TIN BARN
ONE STORY TIN HOUSE
SOLAR PANEL
WOOD STORAGE BLDG.
WOOD BLDG. FOR WATER WELL
ONE STORY WOOD TRAILER HOUSE
GRAVEL ROAD
P.O.B.
N 82°33'09" W 1652.38'
S 81°28'44" E 1314.62'
N 82°23'11" W 262.3'
S 81°30'51" E 22.31'
S 82°24'24" E 316.76'
S 82°23'11" E 260.19'
