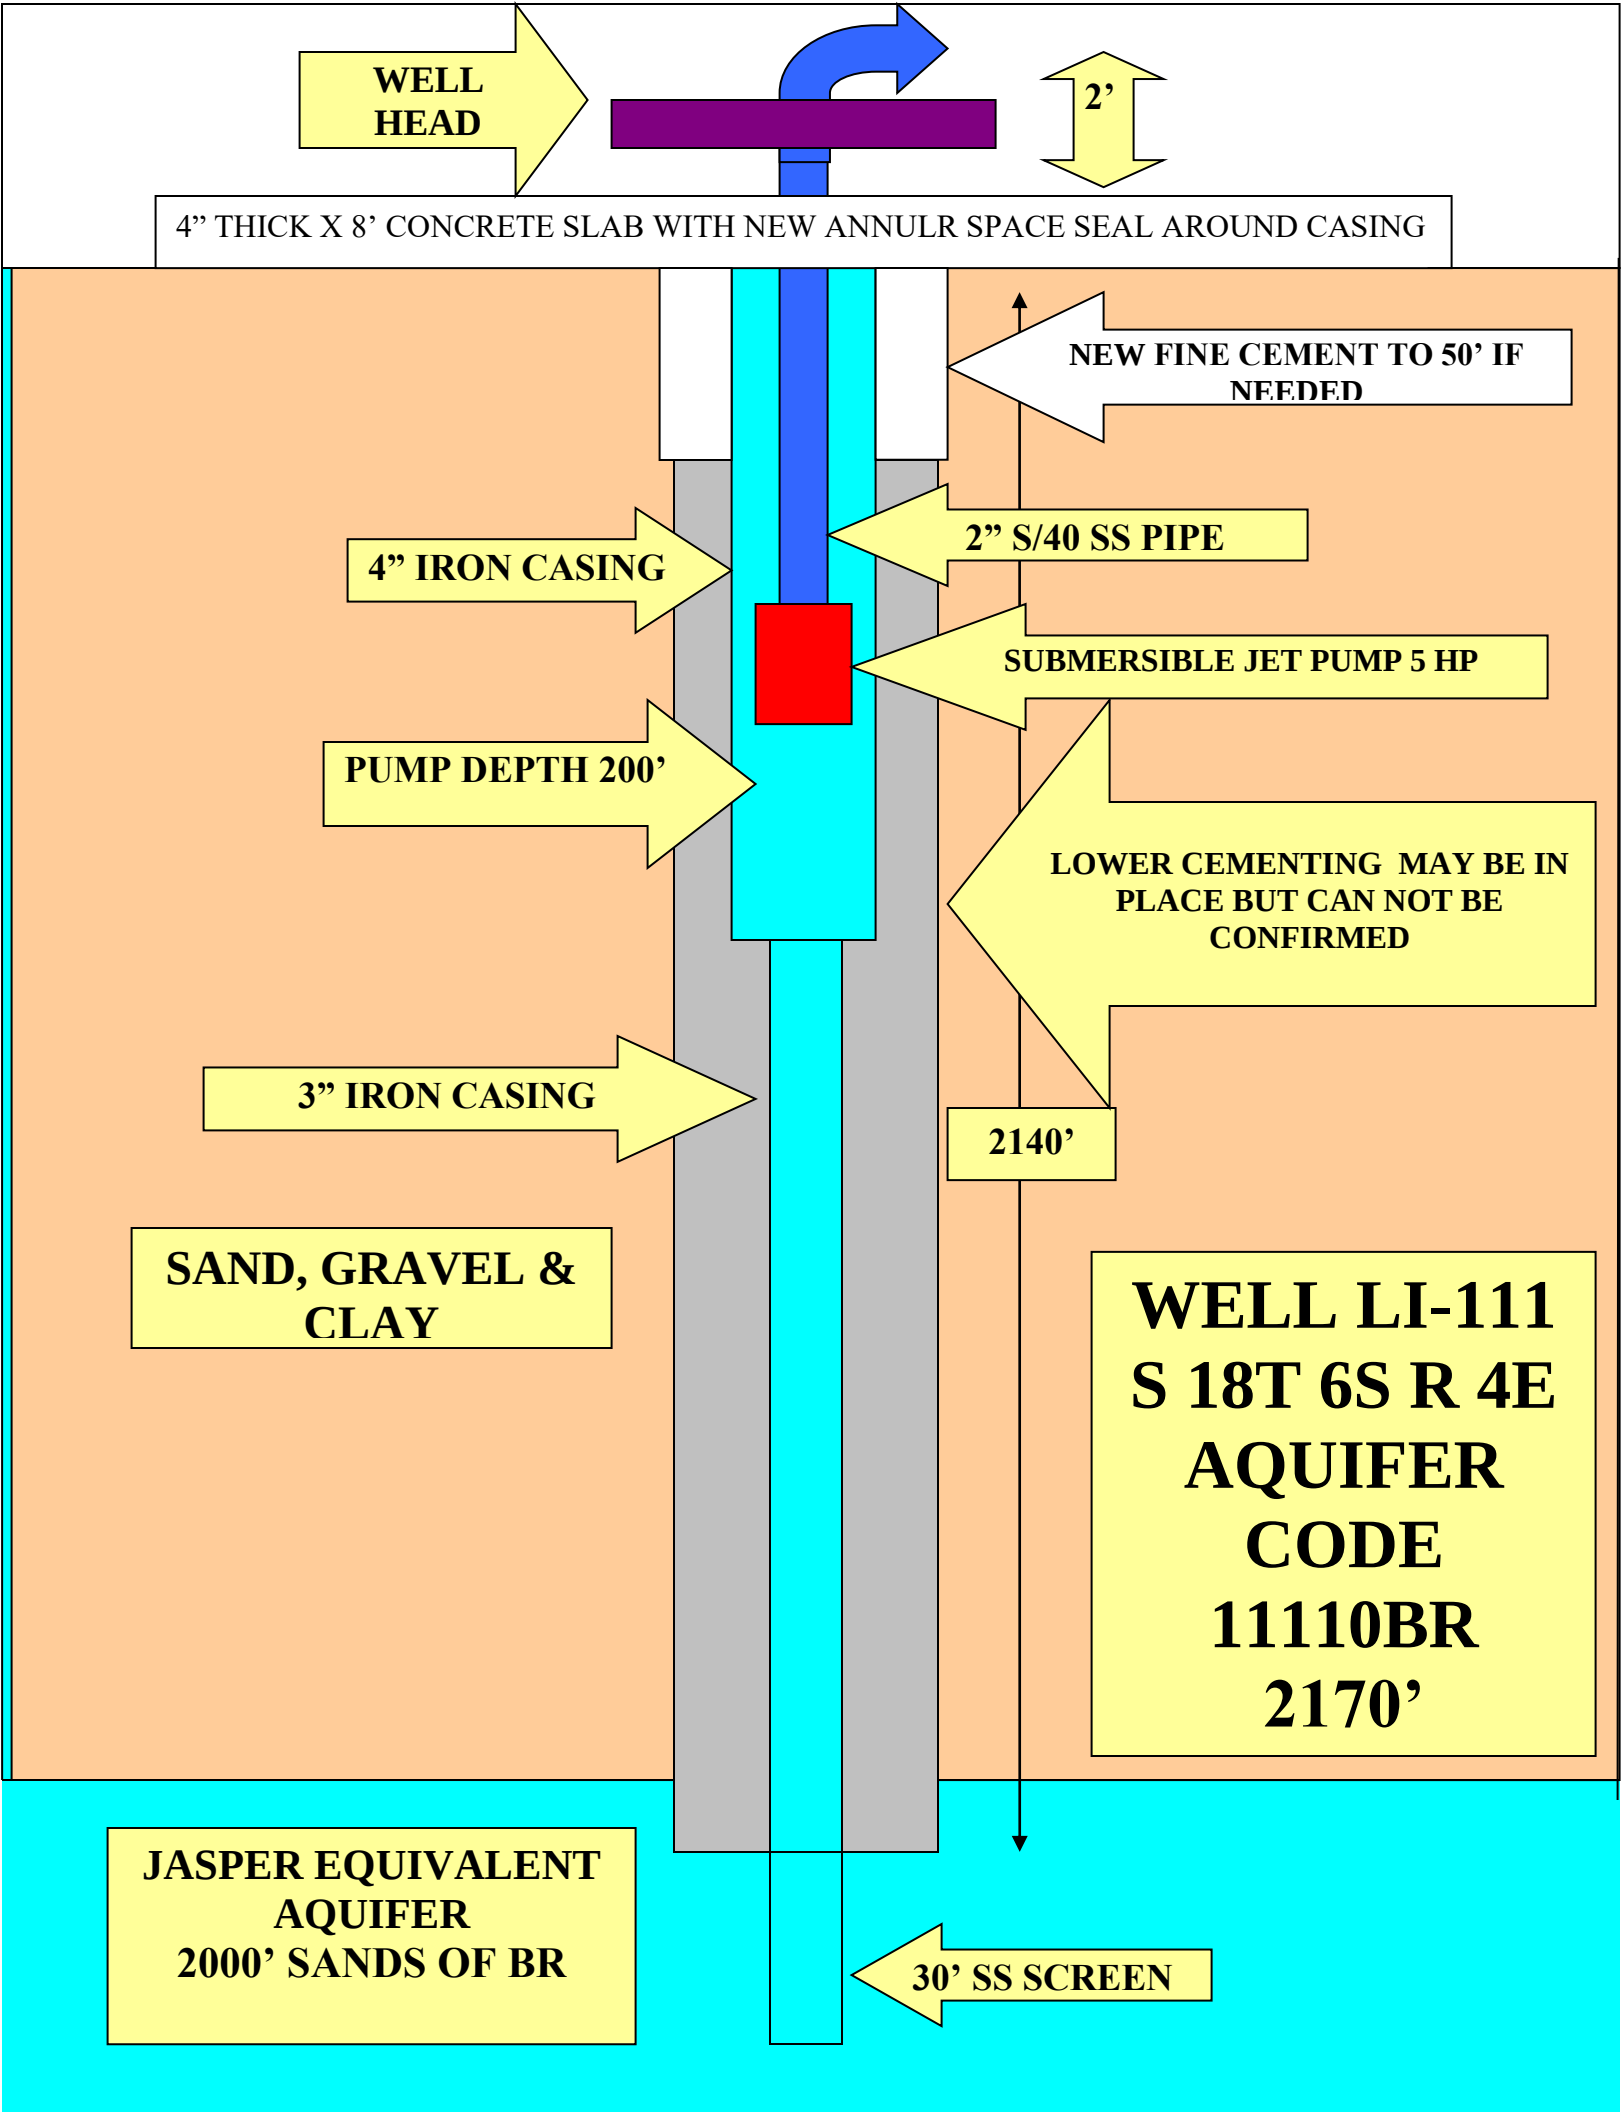
WELL HEAD
2'
4" THICK X 8' CONCRETE SLAB WITH NEW ANNULR SPACE SEAL AROUND CASING
NEW FINE CEMENT TO 50' IF NEEDED
2" S/40 SS PIPE
4" IRON CASING
SUBMERSIBLE JET PUMP 5 HP
PUMP DEPTH 200'
LOWER CEMENTING MAY BE IN PLACE BUT CAN NOT BE CONFIRMED
3" IRON CASING
2140'
SAND, GRAVEL & CLAY
WELL LI-111
S 18T 6S R 4E
AQUIFER CODE
11110BR
2170'
JASPER EQUIVALENT AQUIFER
2000' SANDS OF BR
30' SS SCREEN