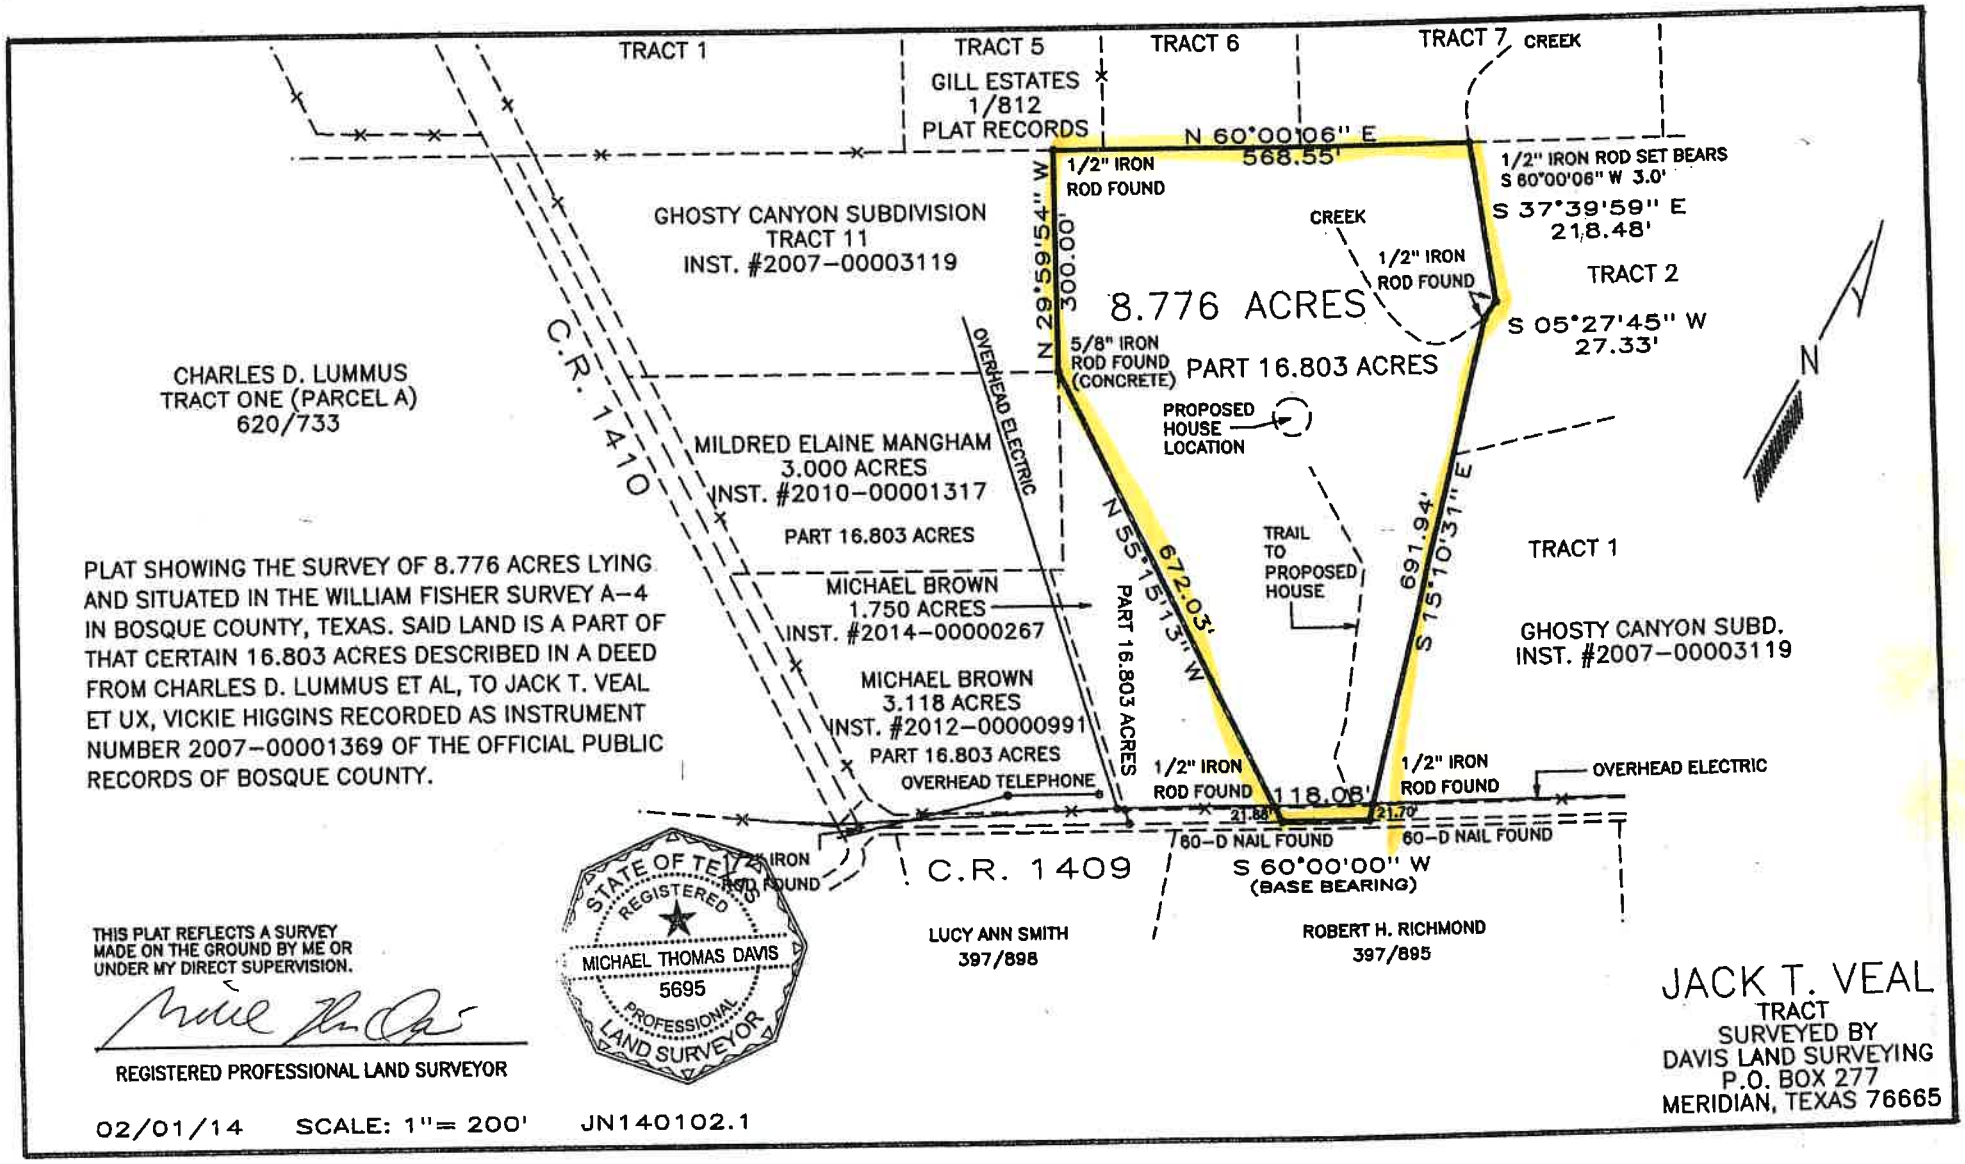

PLAT SHOWING THE SURVEY OF 8.776 ACRES LYING AND SITUATED IN THE WILLIAM FISHER SURVEY A-4 IN BOSQUE COUNTY, TEXAS. SAID LAND IS A PART OF THAT CERTAIN 16.803 ACRES DESCRIBED IN A DEED FROM CHARLES D. LUMMUS ET AL, TO JACK T. VEAL ET UX, VICKIE HIGGINS RECORDED AS INSTRUMENT NUMBER 2007-00001369 OF THE OFFICIAL PUBLIC RECORDS OF BOSQUE COUNTY.

STATE OF TEXAS
REGISTERED
MICHAEL THOMAS DAVIS
5695
PROFESSIONAL
LAND SURVEYOR

THIS PLAT REFLECTS A SURVEY MADE ON THE GROUND BY ME OR UNDER MY DIRECT SUPERVISION.

REGISTERED PROFESSIONAL LAND SURVEYOR

02/01/14 SCALE: 1"= 200' JN140102.1

JACK T. VEAL
TRACT
SURVEYED BY
DAVIS LAND SURVEYING
P.O. BOX 277
MERIDIAN, TEXAS 76665