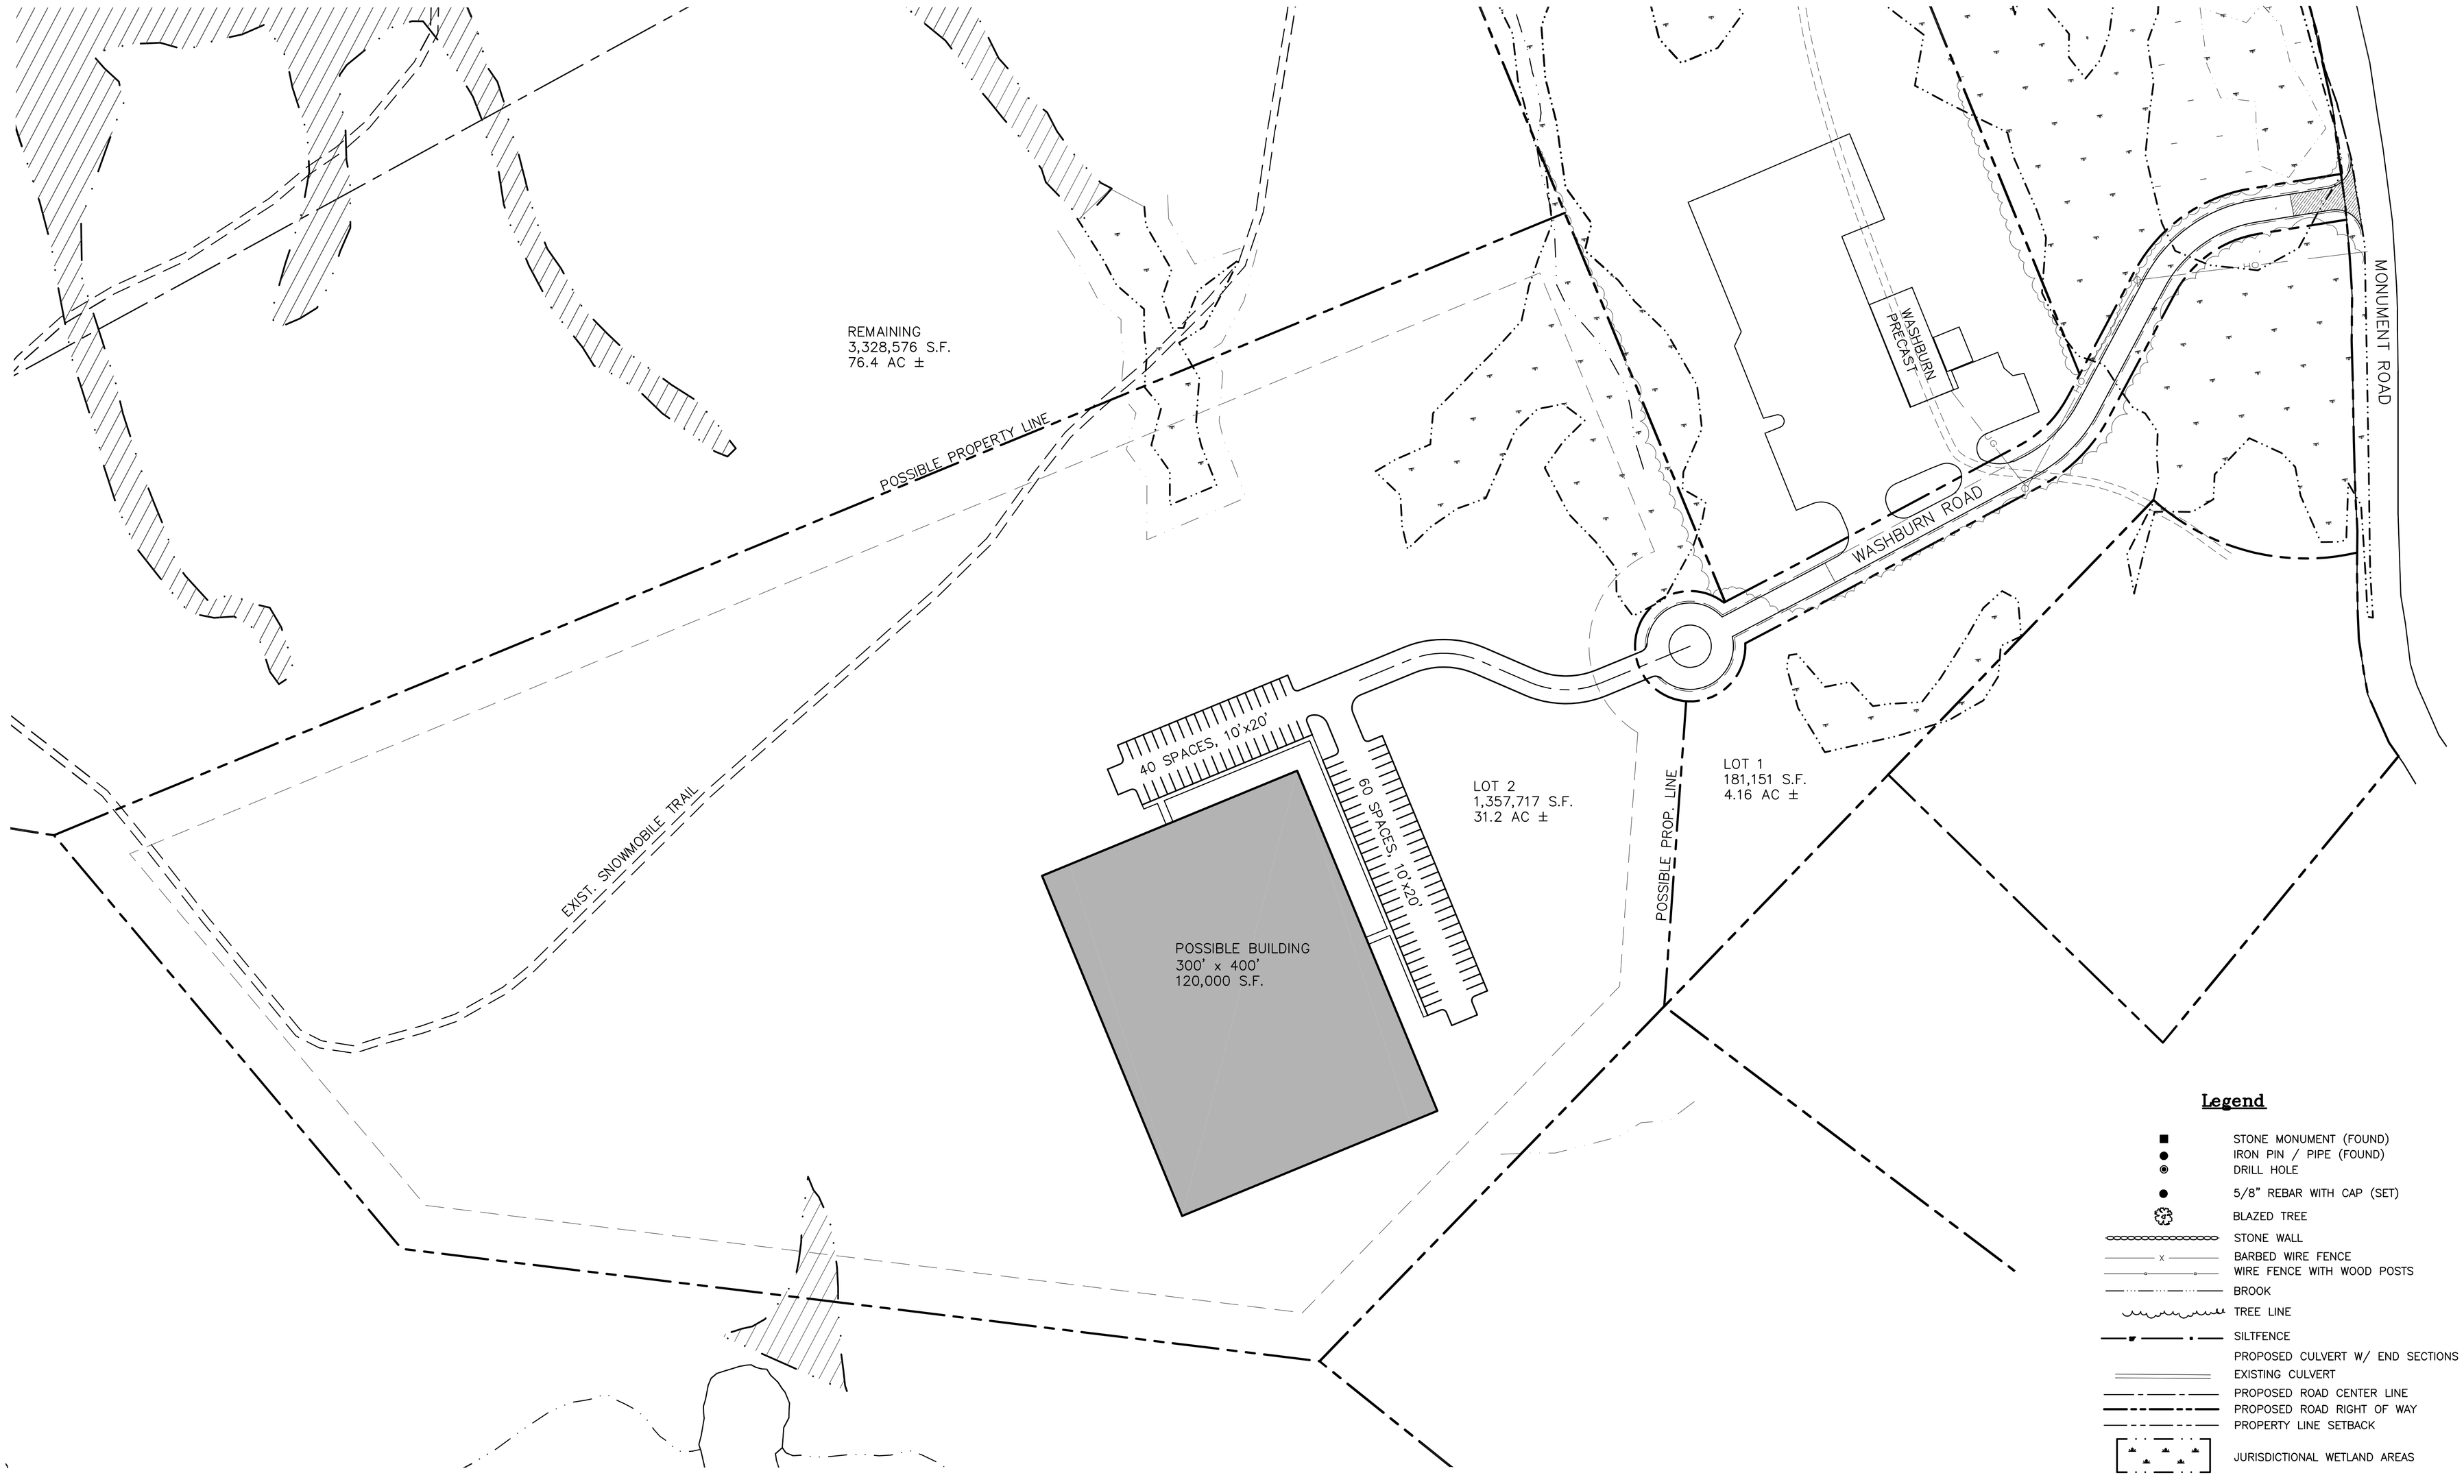

CONCEPTUAL SITE PLAN

PREPARED FOR THE
H & K PROPERTIES
OFF MONUMENT ROAD
HINSDALE, NH 03451

SVE Associates
Engineering Surveying Landscape Architecture Planning
47 Marlboro St., Keene, NH 03431 Phone (603) 355-1532 Fax (603) 355-2969
website: www.sveassoc.com

© 2007

DATE PLAN:	2/08/07
DATE SURVEY:	00/00/00
DESIGNED BY:	JEN
DRAWN BY:	JEN
CHECKED BY:	RHH
SCALE:	1"=80'

PROJ. NO.: K1647
CAD NO.: K1647SITE

SHEET C-1

P:\project\K1647H&Kproperties\Hancke\Hinsdale\dwg\K1647-SITE20070208CDBG.dwg, 2/8/2007 11:13:57 AM