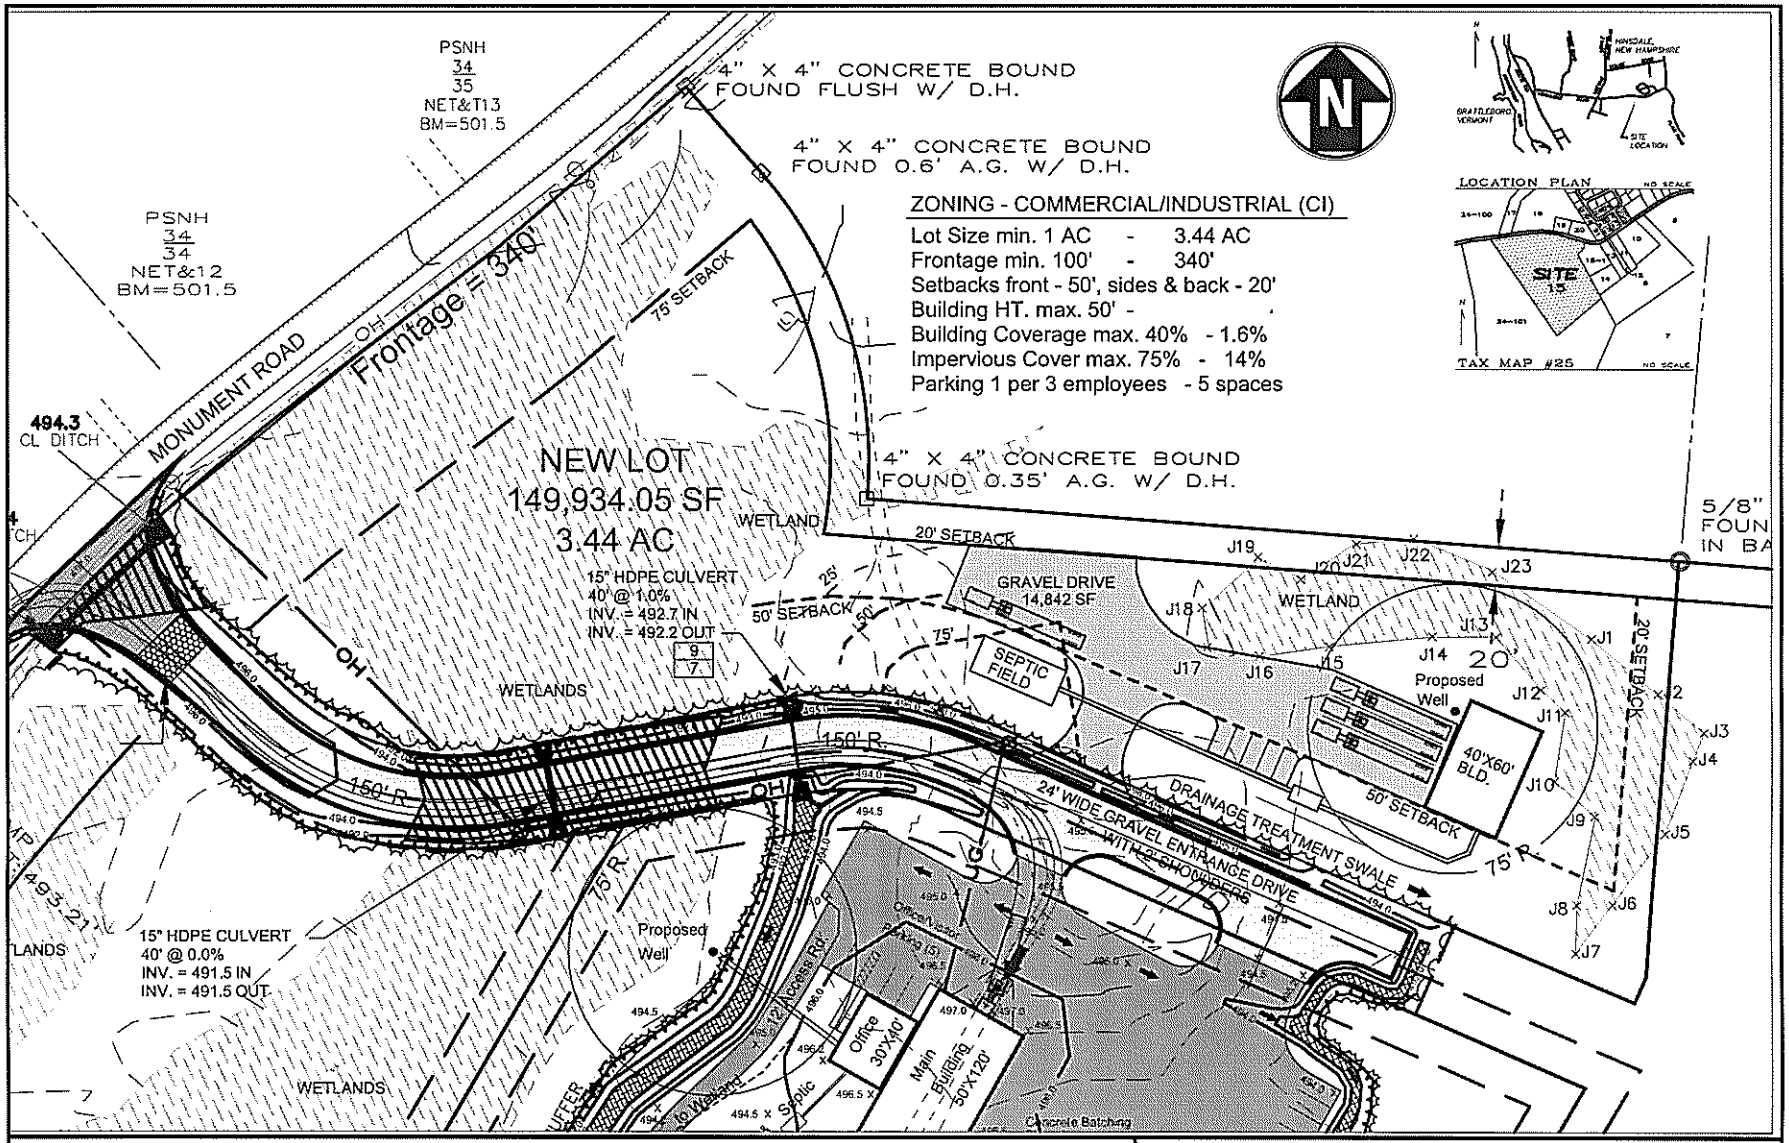

APPLICANT: H& K Properties LLC
253 Monument Road
Hinsdale, NH 03451

0 25 50 100
1 inch = 100 ft.

PREPARED BY:

CLOUGH HARBOUR & ASSOCIATES LLP
11 King Court, Keene NH 03431-4648
Main: (603) 357-2445 · www.cloughharbour.com

CONCEPT LAYOUT

TOWN: HINSDALE STATE: NH
COUNTY: CHESHIRE

DATE: FEB. 22, 2006
REVISED:

SHEET: 1 of 1