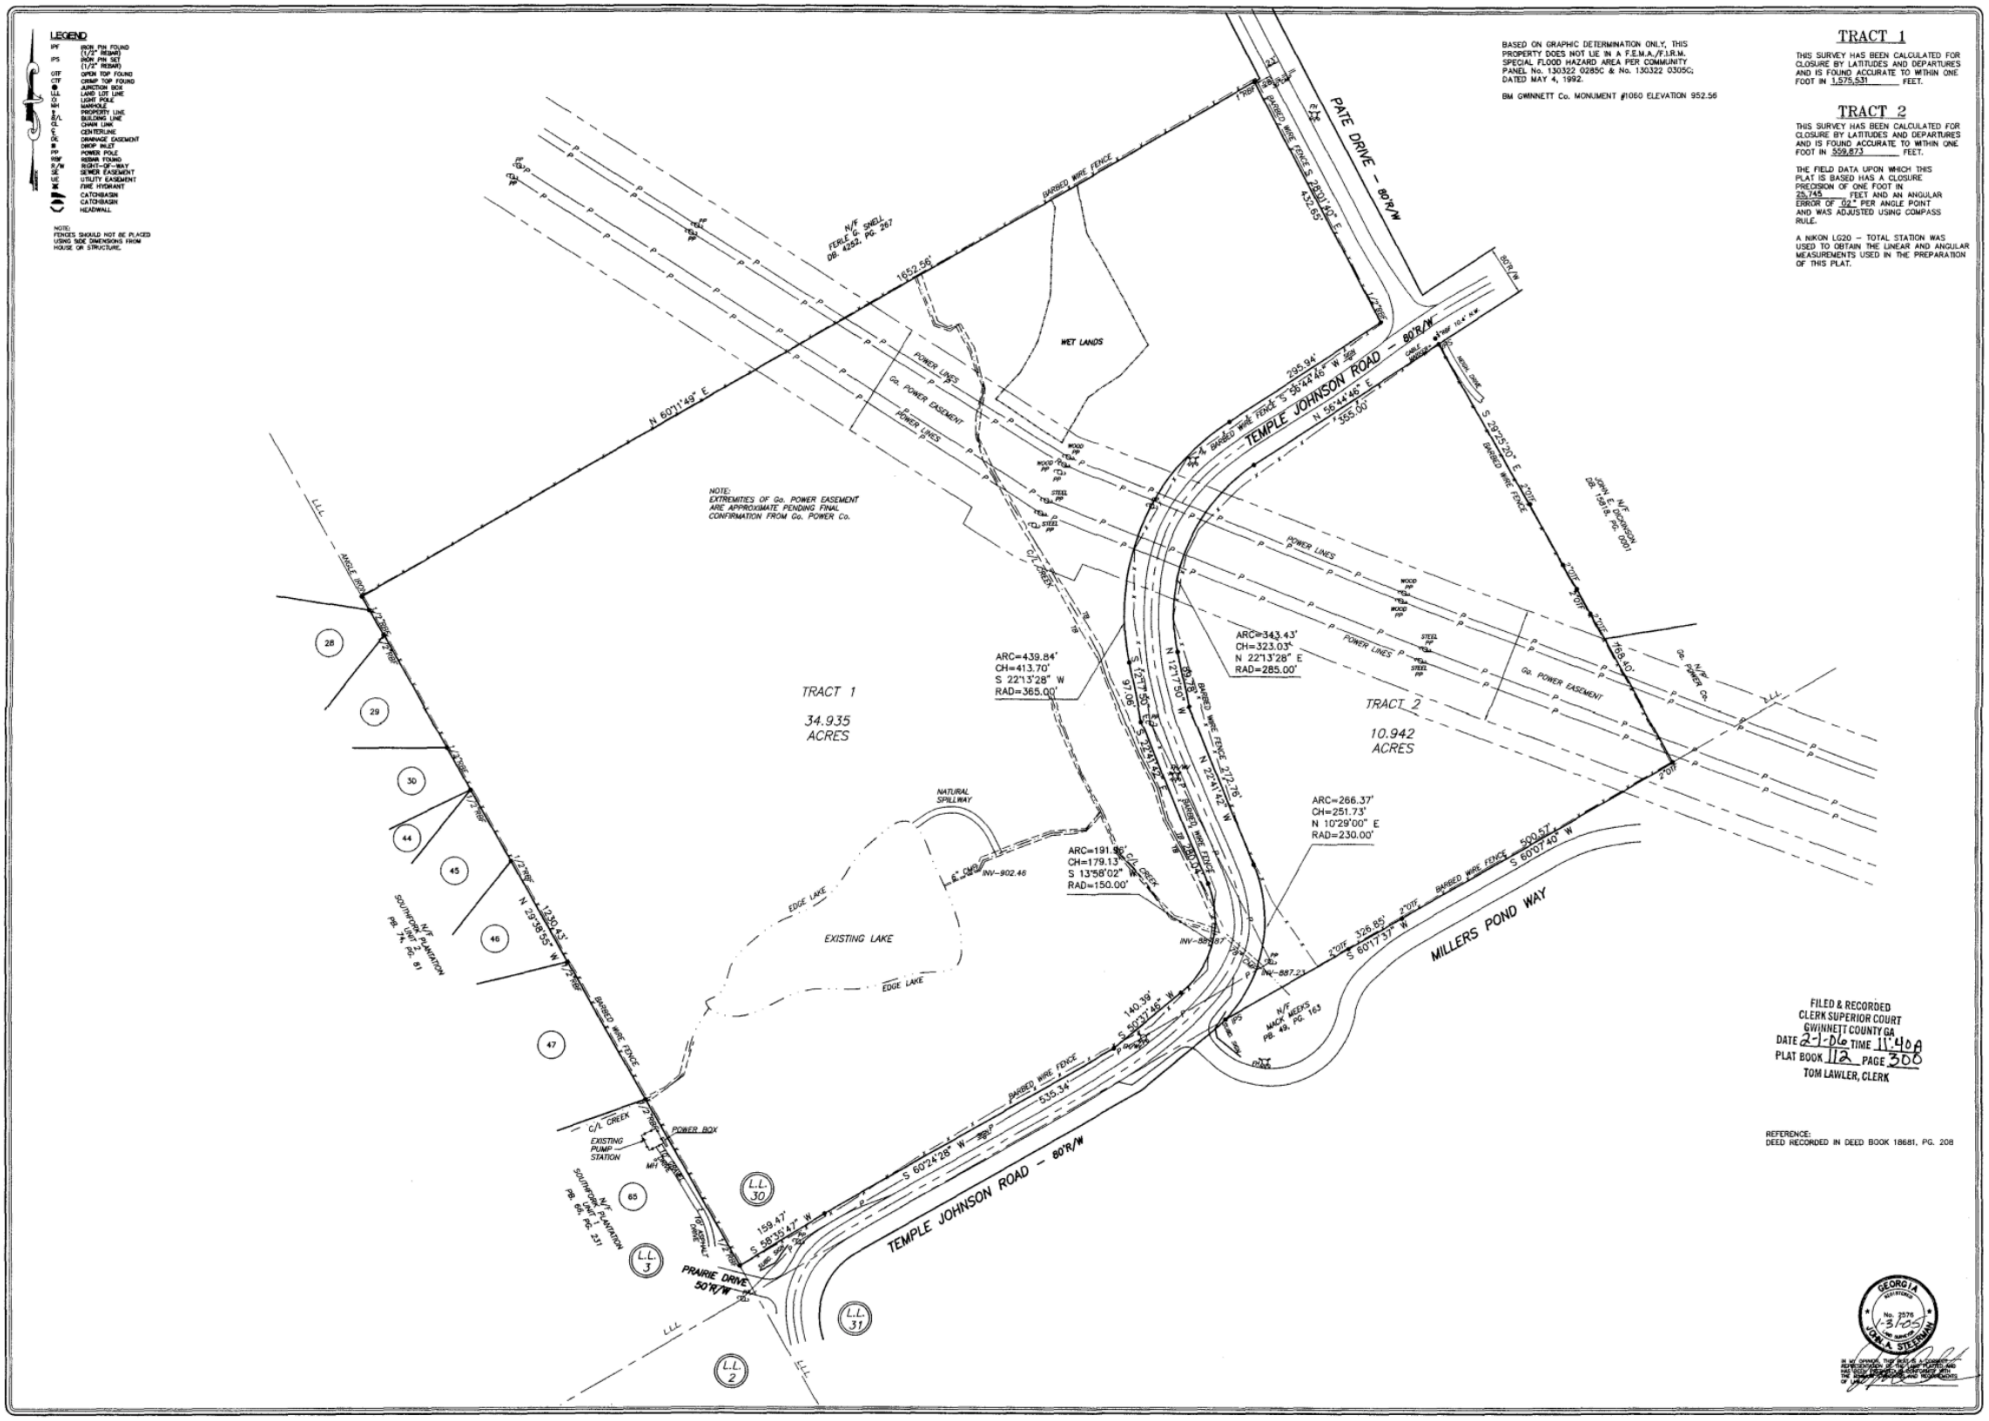

REVISIONS

NO.	DATE	BY	DESCRIPTION

SCI Development Services
ENGINEERS - SURVEYORS - PLANNERS
2330 HEWATT ROAD – SNELLVILLE, GEORGIA 30039
(770) 736-7666 FAX (770) 736-4623
MAIL@SURVEYCONCEPTS.NET

BOUNDARY SURVEY FOR
TEMPLE JOHNSON ROAD LAND DEVELOPMENT, LLC
LAND LOT 30 5th DISTRICT
GWINNETT COUNTY, GEORGIA

DATE	DRAWN	CHECKED
1/6/06	G.J.	TS

SCALE 1"=100'

SHEET TITLE
TEMPLE JOHNSON ROAD

PROJECT NUMBER
43163

DRAWING NUMBER
SHEET/ORDER