Sketch showing part of the CHARLES SARGAENT SURVEY, Abstract Number 837, being situated about 15 miles East from the courthouse in Comanche, in Comanche County, Texas. We marked the corners as shown hereon.
Surveyed January 25, 1999.
RONALD CARROLL SURVEYORS

STATE OF TEXAS REGISTERED RONALD CARROLL 2025 PROFESSIONAL LAND SURVEYOR

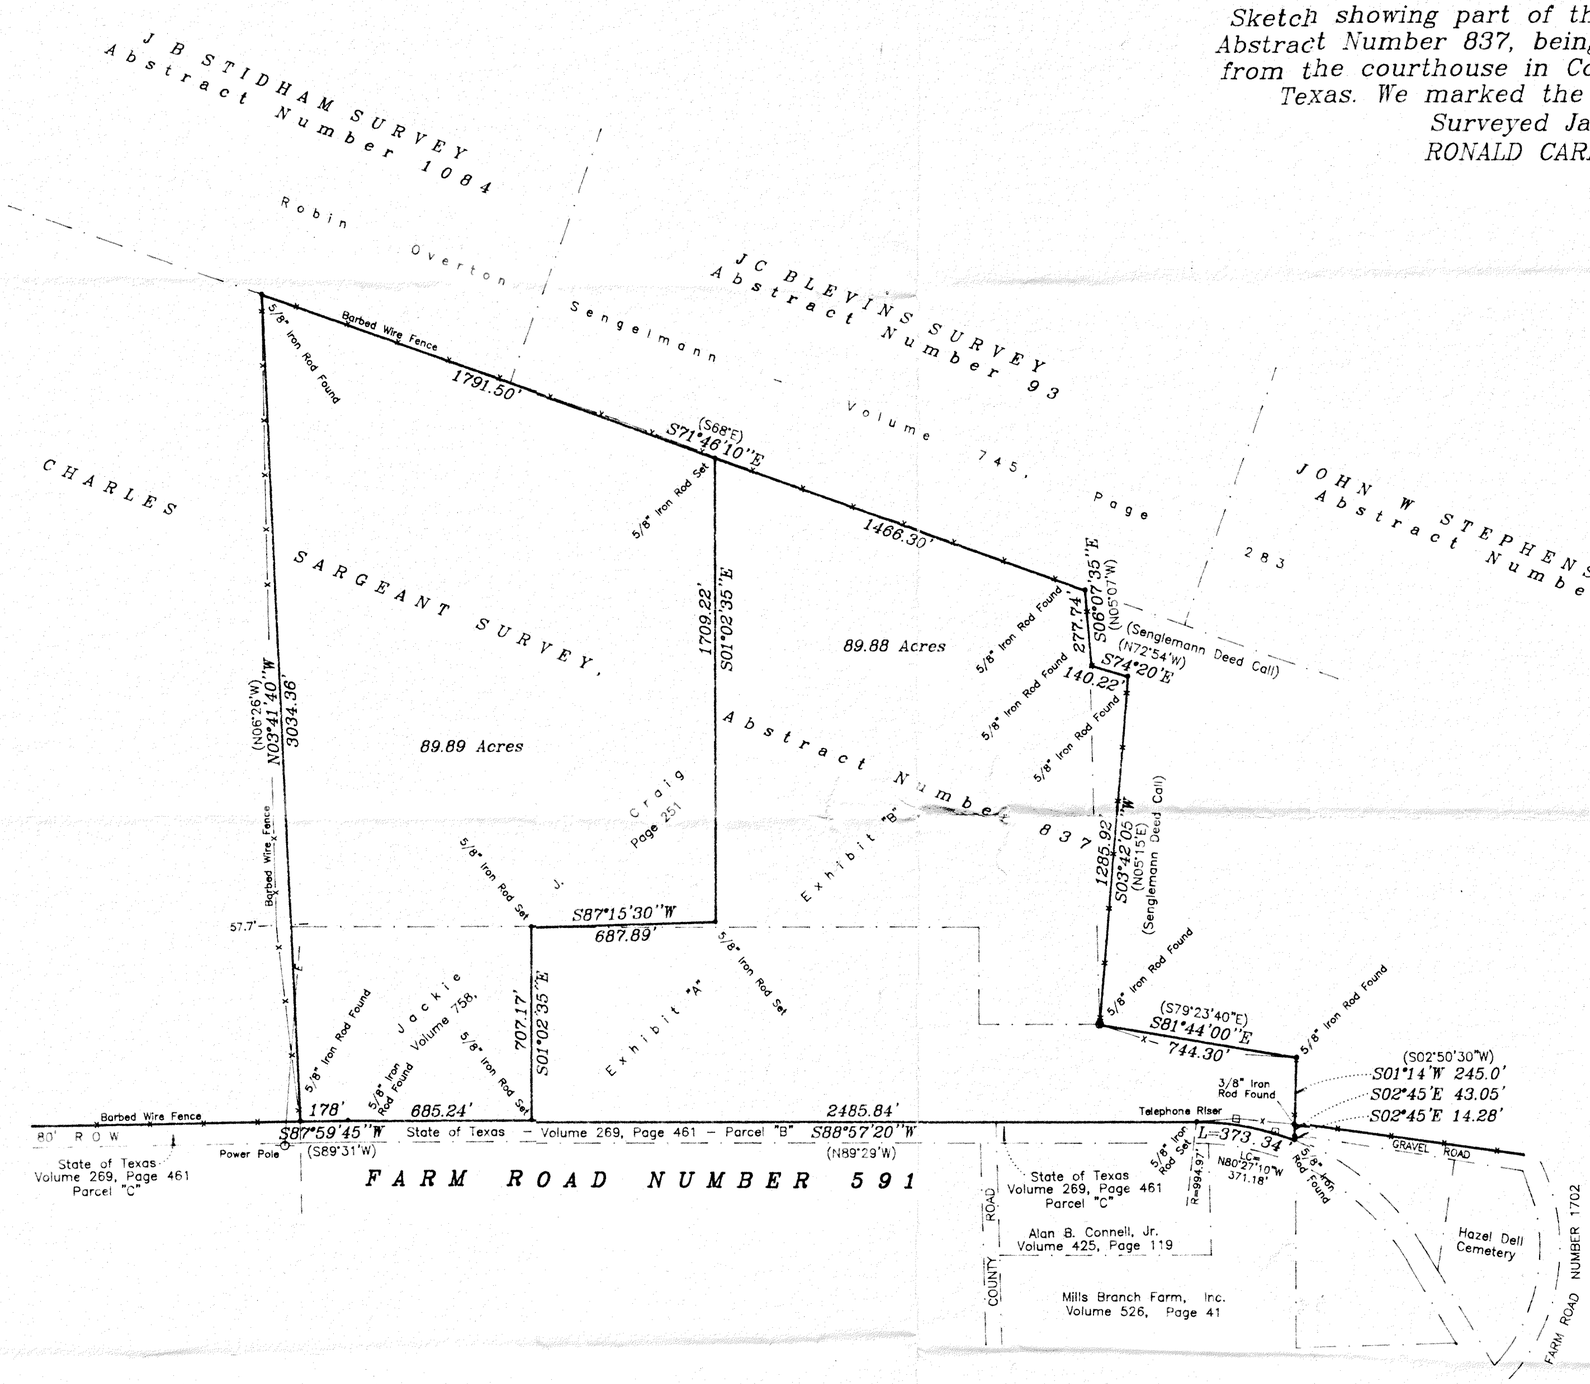

NOTES:

All Property Corners are 5/8" Iron Rods Set, unless otherwise stated.

Basis of Bearing System is the Texas State Plane Coordinate System, Central Zone, NAD83.

( ) = Bearings per Deed Descriptions

C. L. = Chain Link

PP Power Pole

—— E/T —— Indicates an Overhead Electric and Telephone Line.
—— E —— Indicates an Overhead Electric Line.
—— T —— Indicates an Overhead Telephone Line.
—— o —— Indicates a Chain Link Fence
—— X —— Indicates a Wood Fence

Improvements are not shown.
See Field Notes Attached.

SCALE: 1 Inch = 400 Feet

RONALD CARROLL SURVEYORS 5302 South 31st Street – Temple, Texas 76502		
DRAWN BY: J.B.B.		DATE: 2-9-99
FIELD NOTES: Comanche Disk	DRAWING NAME: Comanche	JOB #: 99012