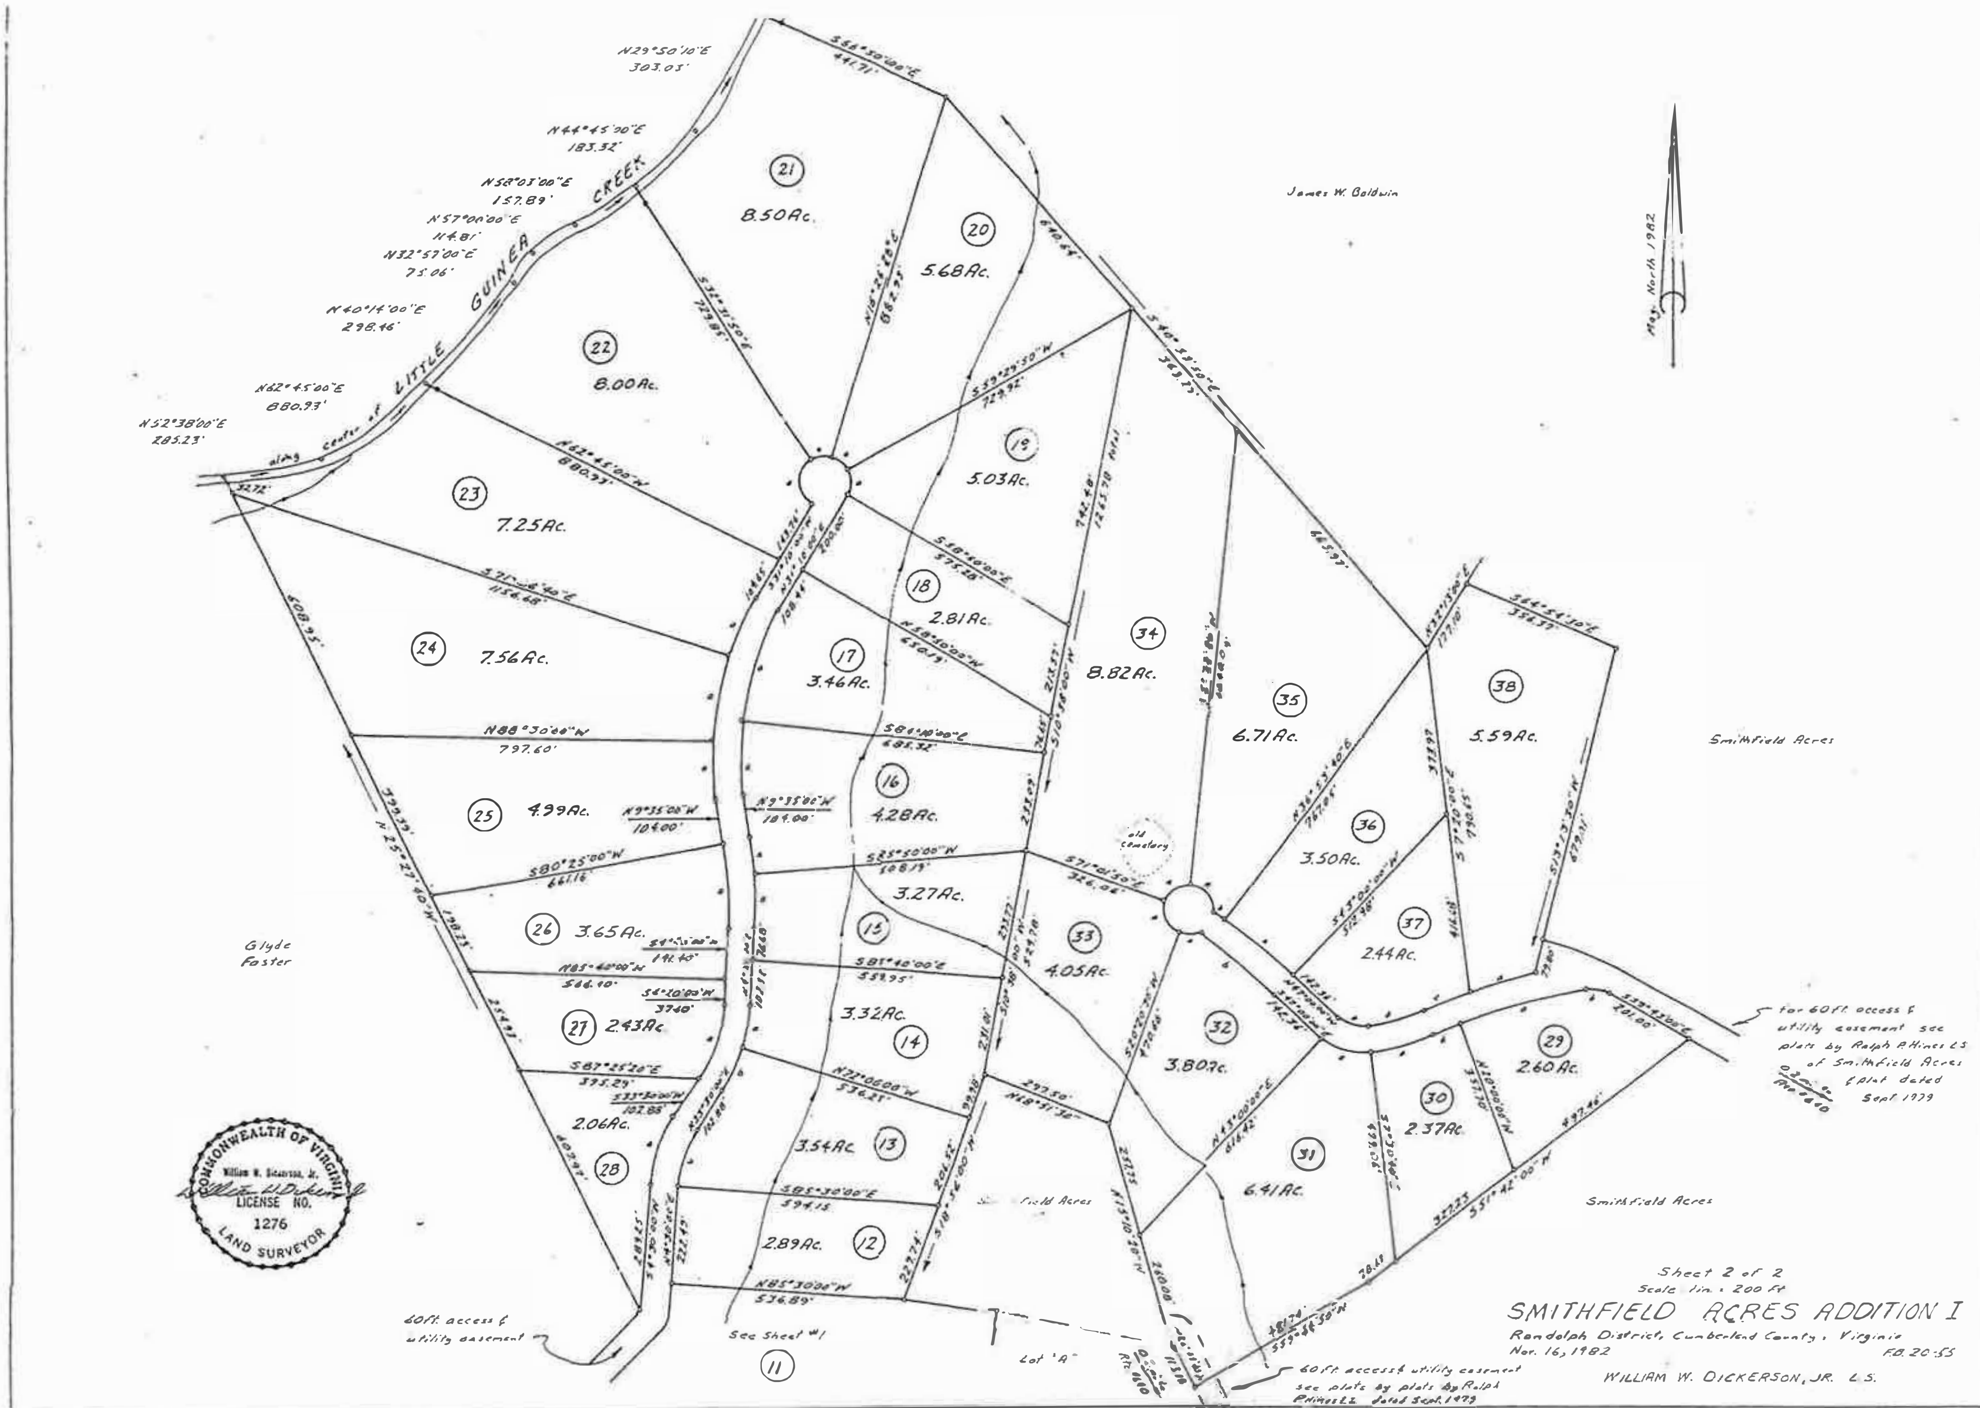
Sheet 2 of 2
Scale 1in. = 200 ft
SMITHFIELD ACRES ADDITION I
Randolph District, Cumberland County, Virginia
Nov. 16, 1982
F.B. 20-55
WILLIAM W. DICKERSON, JR. L.S.
COMMONWEALTH OF VIRGINIA
William W. Dickerson, Jr.
LICENSE NO.
1276
LAND SURVEYOR
James W. Baldwin
Smithfield Acres
Glyde Foster
Mag. North 1982
along center of LITTLE GUINEA CREEK
old cemetery
See Sheet #1
Lot "A"
60 ft. access & utility easement
60 ft. access & utility easement see plats by plats by Ralph P. Hines L.S. dated Sept. 1979
for 60 ft. access & utility easement see plats by Ralph P. Hines L.S. of Smithfield Acres & plat dated Sept. 1979
8.50 Ac.
5.68 Ac.
8.00 Ac.
5.03 Ac.
7.25 Ac.
2.81 Ac.
7.56 Ac.
3.46 Ac.
8.82 Ac.
6.71 Ac.
5.59 Ac.
4.99 Ac.
4.28 Ac.
3.50 Ac.
3.27 Ac.
3.65 Ac.
4.05 Ac.
2.44 Ac.
2.43 Ac.
3.32 Ac.
3.80 Ac.
2.60 Ac.
2.37 Ac.
2.06 Ac.
3.54 Ac.
6.41 Ac.
2.89 Ac.
N29°50'10"E 303.03'
N44°45'00"E 183.32'
N58°05'00"E 157.89'
N57°00'00"E 114.81'
N32°57'00"E 75.06'
N40°14'00"E 298.46'
N62°45'00"E 880.93'
N52°38'00"E 285.23'
N62°45'00"W 880.93'
N88°30'00"W 797.60'
S80°25'00"W 661.16'
N85°40'00"W 566.10'
S87°25'20"E 395.29'
S85°30'00"E 594.15
N85°30'00"W 536.89'
S81°40'00"E 559.95'
S25°50'00"W 508.19'
S71°01'50"E 326.04'
N13°00'00"E 616.42'
S51°42'00"W 327.23
S59°29'50"W 729.92'
S48°40'00"E 575.28'
N58°40'00"W 650.19'