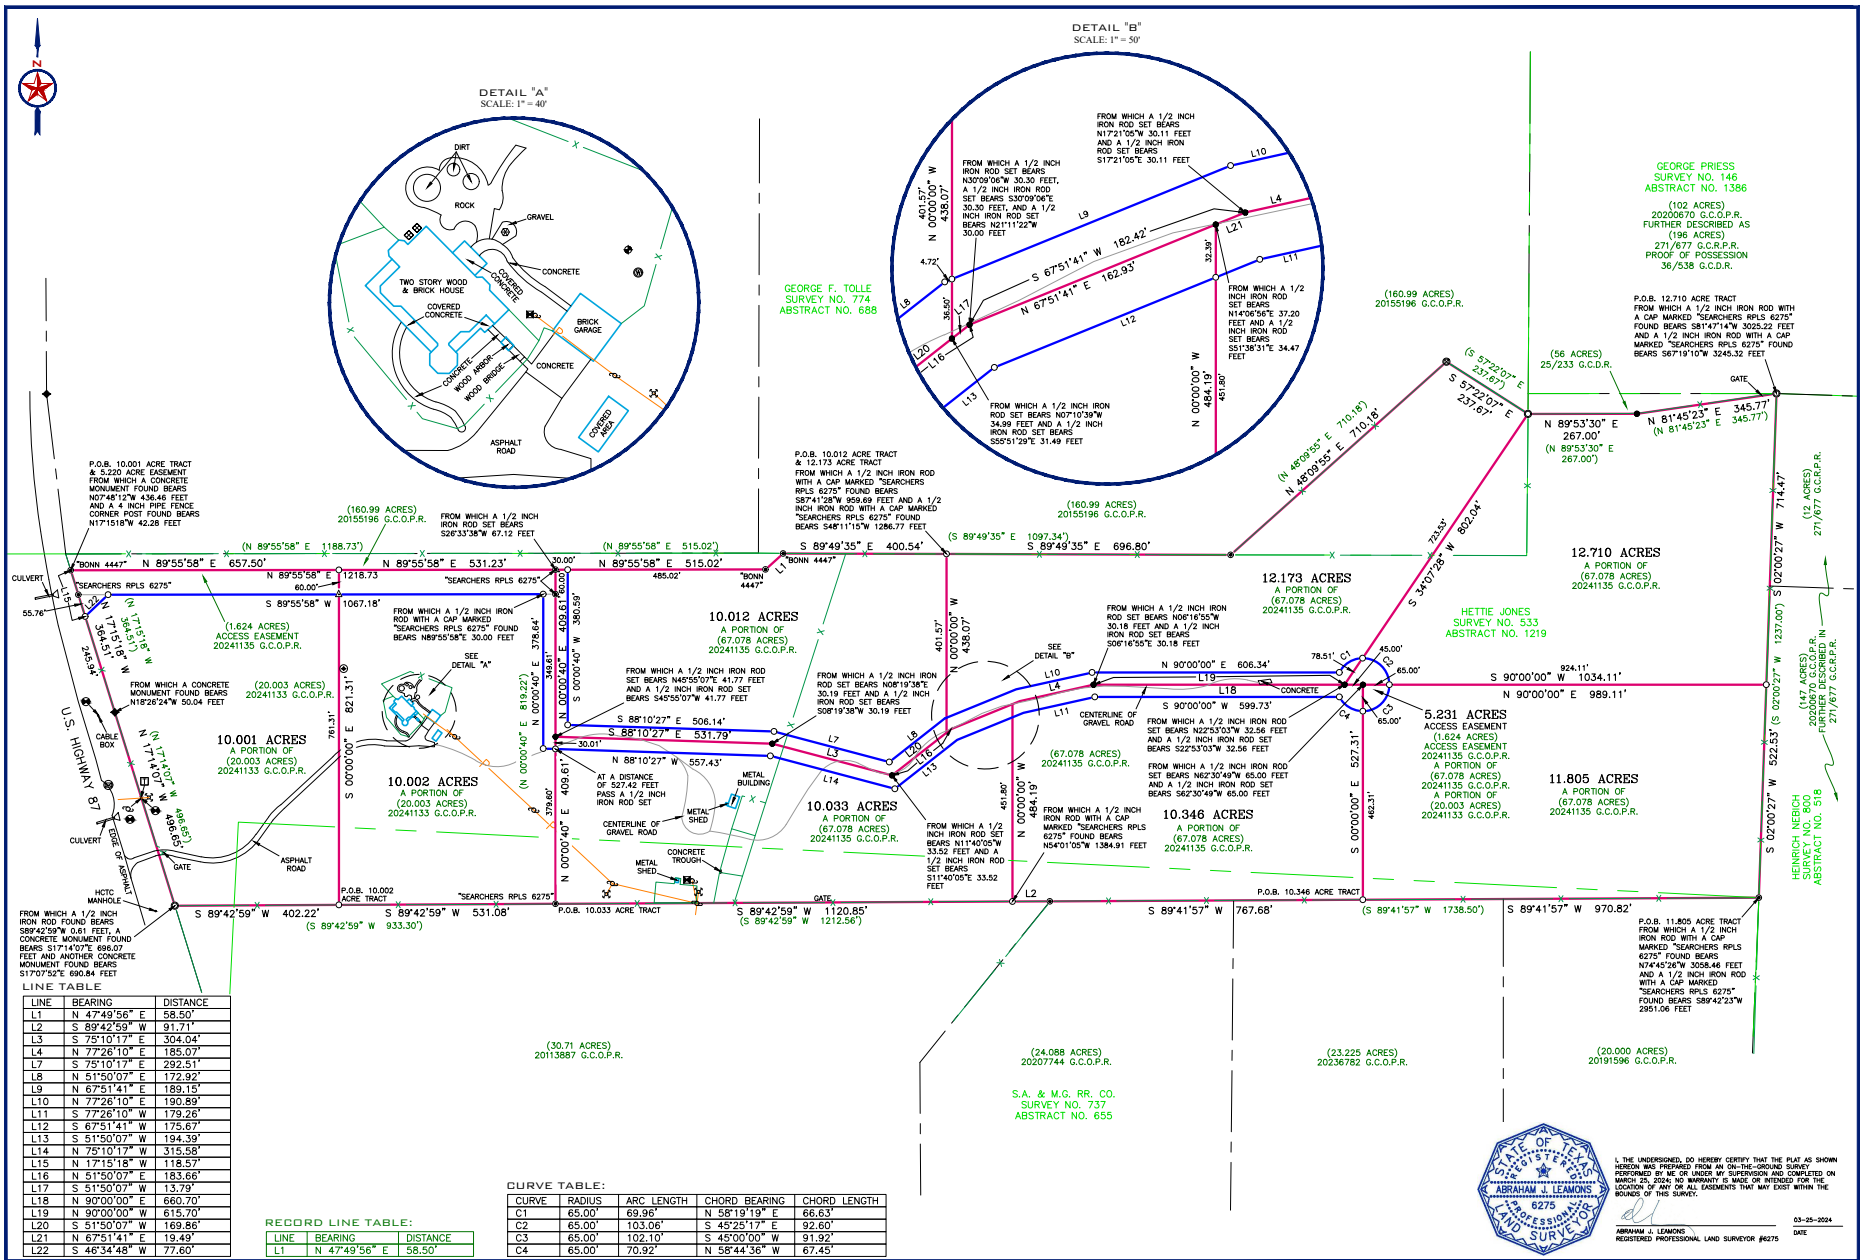
DETAIL "A"
SCALE: 1" = 40'
DETAIL "B"
SCALE: 1" = 50'
GEORGE F. TOLLE SURVEY NO. 774 ABSTRACT NO. 688
GEORGE PRIESS SURVEY NO. 146 ABSTRACT NO. 1386
(102 ACRES) 20200670 G.C.O.P.R.
FURTHER DESCRIBED AS (196 ACRES) 271/677 G.C.R.P.R.
PROOF OF POSSESSION 36/538 G.C.D.R.
HETTIE JONES SURVEY NO. 533 ABSTRACT NO. 1219
HENRICH NEBICH SURVEY NO. 518 ABSTRACT NO. 1218
S.A. & M.G. RR. CO. SURVEY NO. 737 ABSTRACT NO. 655
U.S. HIGHWAY 87
10.001 ACRE TRACT
10.002 ACRE TRACT
10.012 ACRE TRACT
10.033 ACRE TRACT
10.346 ACRE TRACT
11.805 ACRE TRACT
12.173 ACRES
12.710 ACRES
5.231 ACRES
ACCESS EASEMENT (1.624 ACRES) 20241135 G.C.O.P.R.
A PORTION OF (20.003 ACRES) 20241133 G.C.O.P.R.
A PORTION OF (67.078 ACRES) 20241135 G.C.O.P.R.
(160.99 ACRES) 20155196 G.C.O.P.R.
(30.71 ACRES) 2013887 G.C.O.P.R.
(24.088 ACRES) 20207744 G.C.O.P.R.
(23.225 ACRES) 20236782 G.C.O.P.R.
(20.000 ACRES) 20191596 G.C.O.P.R.
(56 ACRES) 25/233 G.C.D.R.
(12 ACRES) 271/677 G.C.R.P.R.
(147 ACRES) 20200670 G.C.O.P.R.
FURTHER DESCRIBED AS (196 ACRES) 271/677 G.C.R.P.R.
P.O.B. 10.001 ACRE TRACT & 5.220 ACRE EASEMENT FROM WHICH A CONCRETE MONUMENT FOUND BEARS N07°48'12"W 436.46 FEET AND A 4 INCH PIPE FENCE CORNER POST FOUND BEARS N17°15'18"W 42.28 FEET
P.O.B. 10.012 ACRE TRACT & 12.173 ACRE TRACT FROM WHICH A 1/2 INCH IRON ROD WITH A CAP MARKED "SEARCHERS RPLS 6275" FOUND BEARS S87°41'28"W 959.69 FEET AND A 1/2 INCH IRON ROD WITH A CAP MARKED "SEARCHERS RPLS 6275" FOUND BEARS S48°11'15"W 1286.77 FEET
P.O.B. 12.710 ACRE TRACT FROM WHICH A 1/2 INCH IRON ROD WITH A CAP MARKED "SEARCHERS RPLS 6275" FOUND BEARS S81°47'14"W 3025.22 FEET AND A 1/2 INCH IRON ROD WITH A CAP MARKED "SEARCHERS RPLS 6275" FOUND BEARS S67°19'10"W 3245.32 FEET
P.O.B. 10.002 ACRE TRACT
P.O.B. 10.033 ACRE TRACT
P.O.B. 10.346 ACRE TRACT
P.O.B. 11.805 ACRE TRACT FROM WHICH A 1/2 INCH IRON ROD WITH A CAP MARKED "SEARCHERS RPLS 6275" FOUND BEARS N74°45'26"W 3058.46 FEET AND A 1/2 INCH IRON ROD WITH A CAP MARKED "SEARCHERS RPLS 6275" FOUND BEARS S89°42'23"W 2951.06 FEET
(1.624 ACRES) ACCESS EASEMENT 20241135 G.C.O.P.R.
FROM WHICH A CONCRETE MONUMENT FOUND BEARS N18°26'24"W 50.04 FEET
FROM WHICH A 1/2 INCH IRON ROD WITH A CAP MARKED "SEARCHERS RPLS 6275" FOUND BEARS N89°55'58"E 30.00 FEET
FROM WHICH A 1/2 INCH IRON ROD SET BEARS N45°55'07"E 41.77 FEET AND A 1/2 INCH IRON ROD SET BEARS S45°55'07"W 41.77 FEET
FROM WHICH A 1/2 INCH IRON ROD SET BEARS N08°19'38"E 30.19 FEET AND A 1/2 INCH IRON ROD SET BEARS S08°19'38"W 30.19 FEET
FROM WHICH A 1/2 INCH IRON ROD SET BEARS N06°16'55"W 30.18 FEET AND A 1/2 INCH IRON ROD SET BEARS S06°16'55"E 30.18 FEET
FROM WHICH A 1/2 INCH IRON ROD SET BEARS N22°53'03"W 32.56 FEET AND A 1/2 INCH IRON ROD SET BEARS S22°53'03"W 32.56 FEET
FROM WHICH A 1/2 INCH IRON ROD SET BEARS N62°30'49"W 65.00 FEET AND A 1/2 INCH IRON ROD SET BEARS S62°30'49"W 65.00 FEET
FROM WHICH A 1/2 INCH IRON ROD WITH A CAP MARKED "SEARCHERS RPLS 6275" FOUND BEARS N54°01'05"W 1384.91 FEET
FROM WHICH A 1/2 INCH IRON ROD SET BEARS N11°40'05"W 33.52 FEET AND A 1/2 INCH IRON ROD SET BEARS S11°40'05"E 33.52 FEET
FROM WHICH A 1/2 INCH IRON ROD SET BEARS N17°21'05"W 30.11 FEET AND A 1/2 INCH IRON ROD SET BEARS S17°21'05"E 30.11 FEET
FROM WHICH A 1/2 INCH IRON ROD SET BEARS N30°09'06"W 30.30 FEET, A 1/2 INCH IRON ROD SET BEARS S30°09'06"E 30.30 FEET, AND A 1/2 INCH IRON ROD SET BEARS N21°11'22"W 30.00 FEET
FROM WHICH A 1/2 INCH IRON ROD SET BEARS N07°10'39"W 34.99 FEET AND A 1/2 INCH IRON ROD SET BEARS S55°51'29"E 31.49 FEET
FROM WHICH A 1/2 INCH IRON ROD SET BEARS S26°33'38"W 67.12 FEET
FROM WHICH A 1/2 INCH IRON ROD SET BEARS N89°55'58"E 30.00