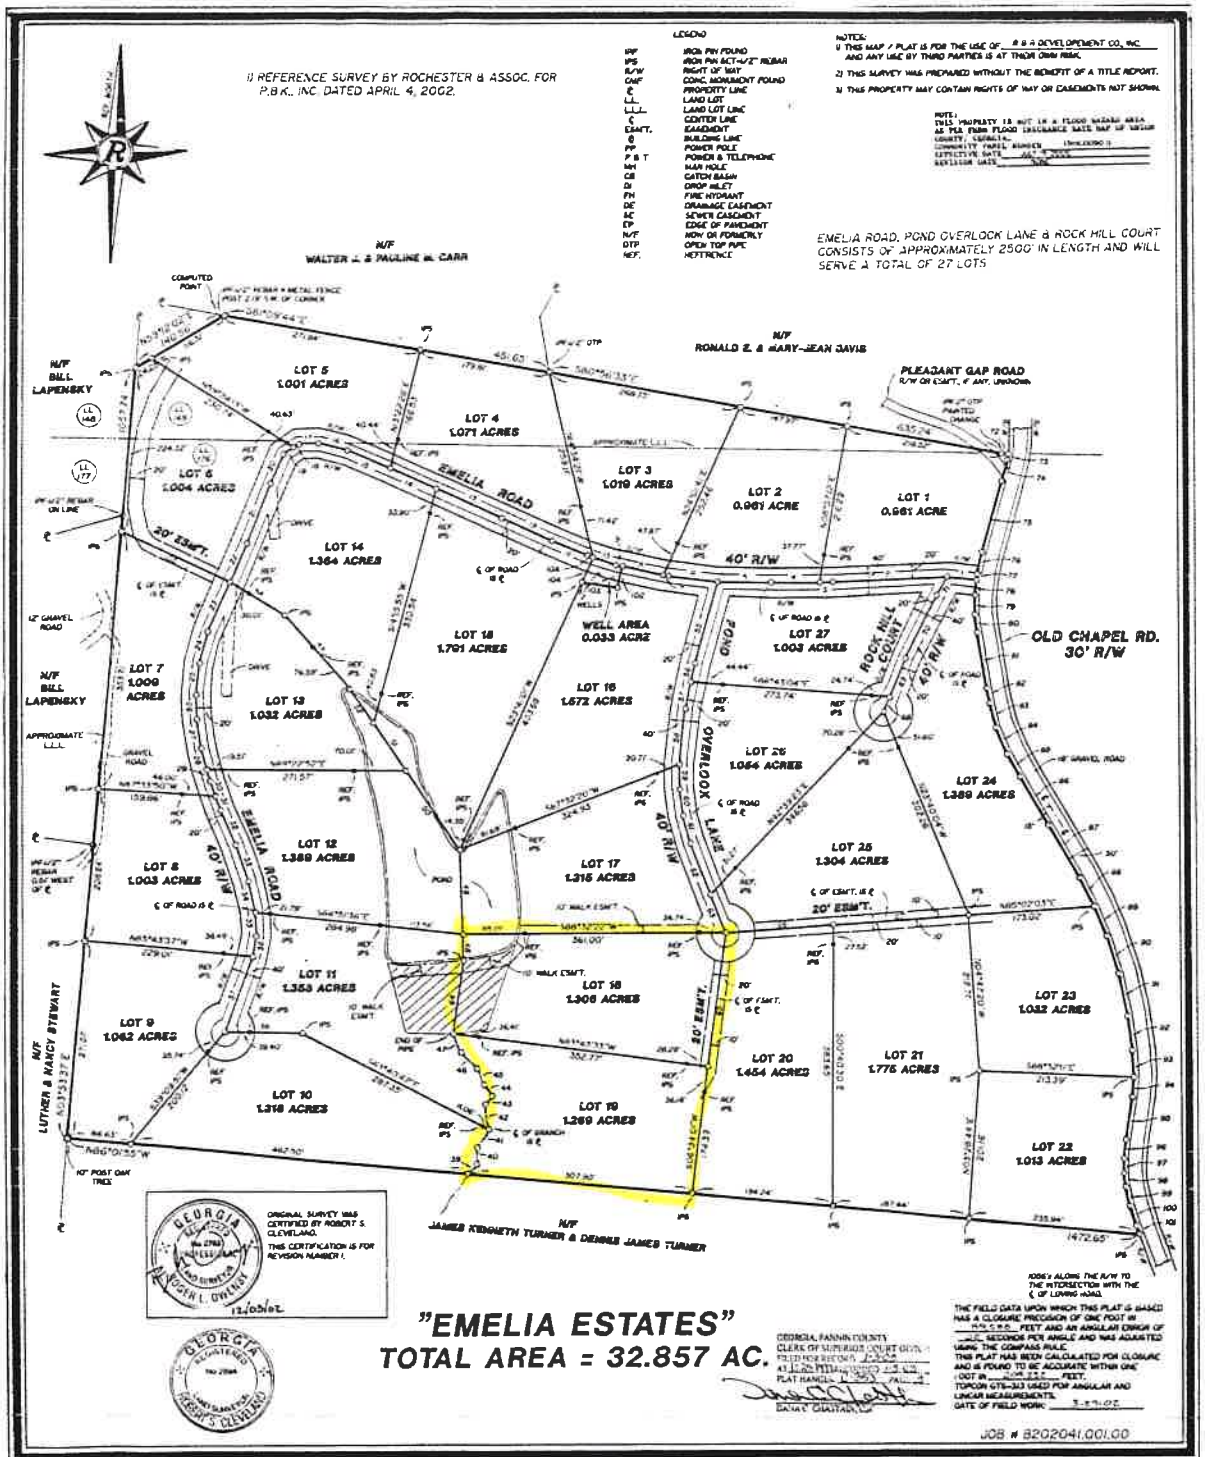
1) REFERENCE SURVEY BY ROCHESTER & ASSOC. FOR P.B.K., INC. DATED APRIL 4, 2002.
LEGEND
IRF IRON PIN FOUND
IPS IRON PIN SET=1/2" REBAR
R/W RIGHT OF WAY
CMF CONC. MONUMENT FOUND
℄ PROPERTY LINE
L.L. LAND LOT
L.L.L. LAND LOT LINE
℄ CENTER LINE
ESMT. EASEMENT
B BUILDING LINE
PP POWER POLE
P & T POWER & TELEPHONE
MH MAN HOLE
CB CATCH BASIN
DI DROP INLET
FH FIRE HYDRANT
DE DRAINAGE EASEMENT
SE SEWER EASEMENT
EP EDGE OF PAVEMENT
N/F NOW OR FORMERLY
OTP OPEN TOP PIPE
REF. REFERENCE
NOTES:
1) THIS MAP / PLAT IS FOR THE USE OF R & R DEVELOPEMENT CO., INC. AND ANY USE BY THIRD PARTIES IS AT THEIR OWN RISK.
2) THIS SURVEY WAS PREPARED WITHOUT THE BENEFIT OF A TITLE REPORT.
3) THIS PROPERTY MAY CONTAIN RIGHTS OF WAY OR EASEMENTS NOT SHOWN.
NOTE:
THIS PROPERTY IS NOT IN A FLOOD HAZARD AREA AS PER FARM FLOOD INSURANCE RATE MAP OF HALL COUNTY, GEORGIA.
COMMUNITY PANEL NUMBER 130183 0010 D
EFFECTIVE DATE JAN. 6, 2003
REVISION DATE NONE
EMELIA ROAD, POND OVERLOOK LANE & ROCK HILL COURT CONSISTS OF APPROXIMATELY 2500' IN LENGTH AND WILL SERVE A TOTAL OF 27 LOTS
N/F WALTER L. & PAULINE M. CARR
N/F RONALD E. & MARY-JEAN DAVIS
PLEASANT GAP ROAD R/W ON ESMT., # WAY, UNKNOWN
N/F BILL LAPENSKY
N/F LUTHER & NANCY STEWART
N/F JAMES KENNETH TURNER & DENNIS JAMES TURNER
OLD CHAPEL RD. 30' R/W
EMELIA ROAD
POND OVERLOOK LANE
ROCK HILL COURT
40' R/W
20' ESMT.
10' WALK ESMT.
WELL AREA 0.033 ACRE
LOT 1 0.661 ACRE
LOT 2 0.961 ACRE
LOT 3 1.019 ACRES
LOT 4 1.071 ACRES
LOT 5 1.001 ACRES
LOT 6 1.004 ACRES
LOT 7 1.009 ACRES
LOT 8 1.003 ACRES
LOT 9 1.062 ACRES
LOT 10 1.318 ACRES
LOT 11 1.353 ACRES
LOT 12 1.389 ACRES
LOT 13 1.032 ACRES
LOT 14 1.364 ACRES
LOT 15 1.672 ACRES
LOT 16 1.306 ACRES
LOT 17 1.315 ACRES
LOT 18 1.701 ACRES
LOT 19 1.289 ACRES
LOT 20 1.454 ACRES
LOT 21 1.776 ACRES
LOT 22 1.013 ACRES
LOT 23 1.032 ACRES
LOT 24 1.389 ACRES
LOT 25 1.304 ACRES
LOT 26 1.064 ACRES
LOT 27 1.003 ACRES
ORIGINAL SURVEY WAS CERTIFIED BY ROBERT S. CLEVELAND.
THIS CERTIFICATION IS FOR REVISION NUMBER 1.
12/05/02
"EMELIA ESTATES"
TOTAL AREA = 32.857 AC.
THE FIELD DATA UPON WHICH THIS PLAT IS BASED HAS A CLOSURE PRECISION OF ONE FOOT IN 99,999 FEET AND AN ANGULAR ERROR OF 05 SECONDS PER ANGLE AND WAS ADJUSTED USING THE COMPASS RULE.
THIS PLAT HAS BEEN CALCULATED FOR CLOSURE AND IS FOUND TO BE ACCURATE WITHIN ONE (1) FOOT IN 104,232 FEET.
TOPCON GTS-303 USED FOR ANGULAR AND LINEAR MEASUREMENTS.
DATE OF FIELD WORK: 3-27-02
JOB # 8202041.001.00
SHEET 1 OF 2
DATE: SEPT. 9, 2002
SCALE: 1" = 100'
THIS PLAT IS NOT VALID UNLESS IT BEARS THE ORIGINAL SIGNATURE IN INK OF THE REGISTRANT ACROSS THE REGISTRANTS SEAL.
REVISIONS
FINAL S/D PLAT FOR
R & R DEVELOPMENT CO., INC.
LOCATED IN
LAND LOTS 149-178 6TH DISTRICT 1ST SECTION
FANNIN COUNTY, GEORGIA
rochester
rochester & associates, inc

3