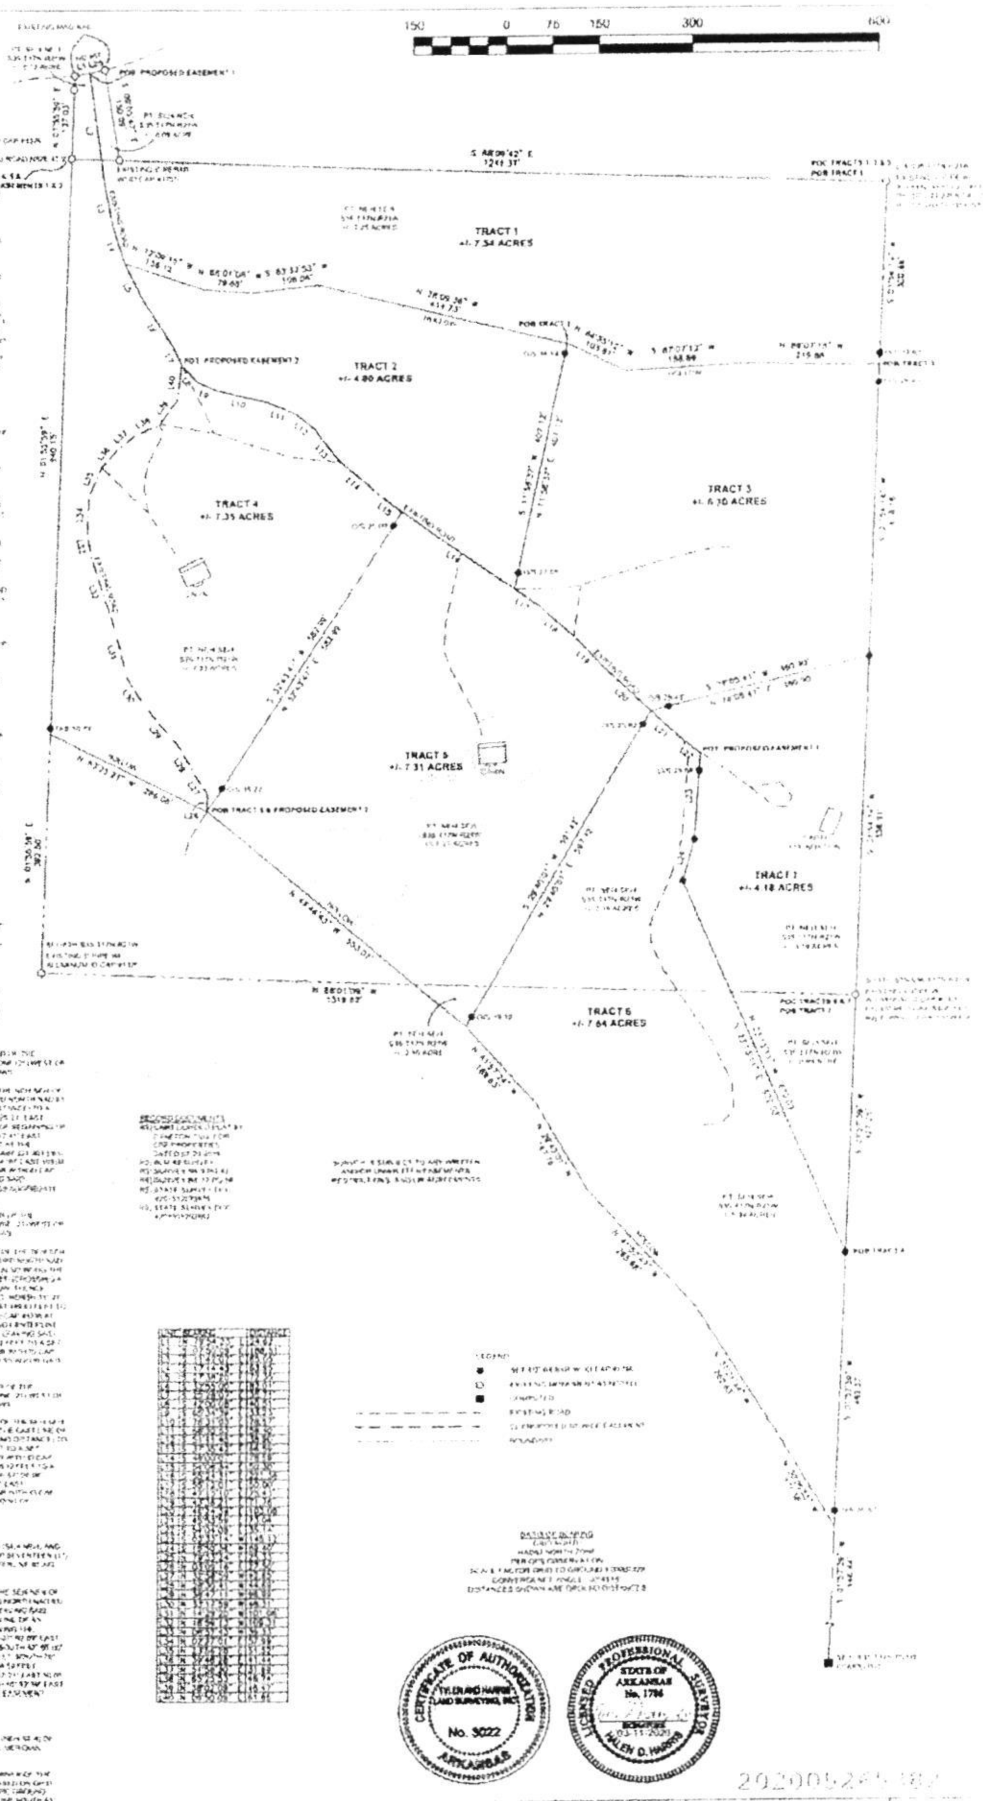

TYLER AND HARRIS LAND SURVEYING, INC	SURVEYOR'S CERTIFICATION	PLAT OF SURVEY		
712 NORTH HWY 65 MARSHALL, AR 72650 (870) 504-1099 (501) 733-1187	I, HALEN D. HARRIS, CERTIFY THE ABOVE PLATTED AND DESCRIBED PROPERTY WAS SURVEYED UNDER MY SUPERVISION, AND THE CORNERS WERE MONUMENTED AS SHOWN, TO THE BEST OF MY KNOWLEDGE AND ABILITY	PT. SE/4 NE/4, PT. NE/4 SE/4 & PT. SE/4 SE/4 SECTION 35, T17N, R21W OF THE FIFTH PRINCIPAL MERIDIAN NEWTON COUNTY ARKANSAS	SURVEY FOR: Zachary Dixon	DATE: 03-10-2020