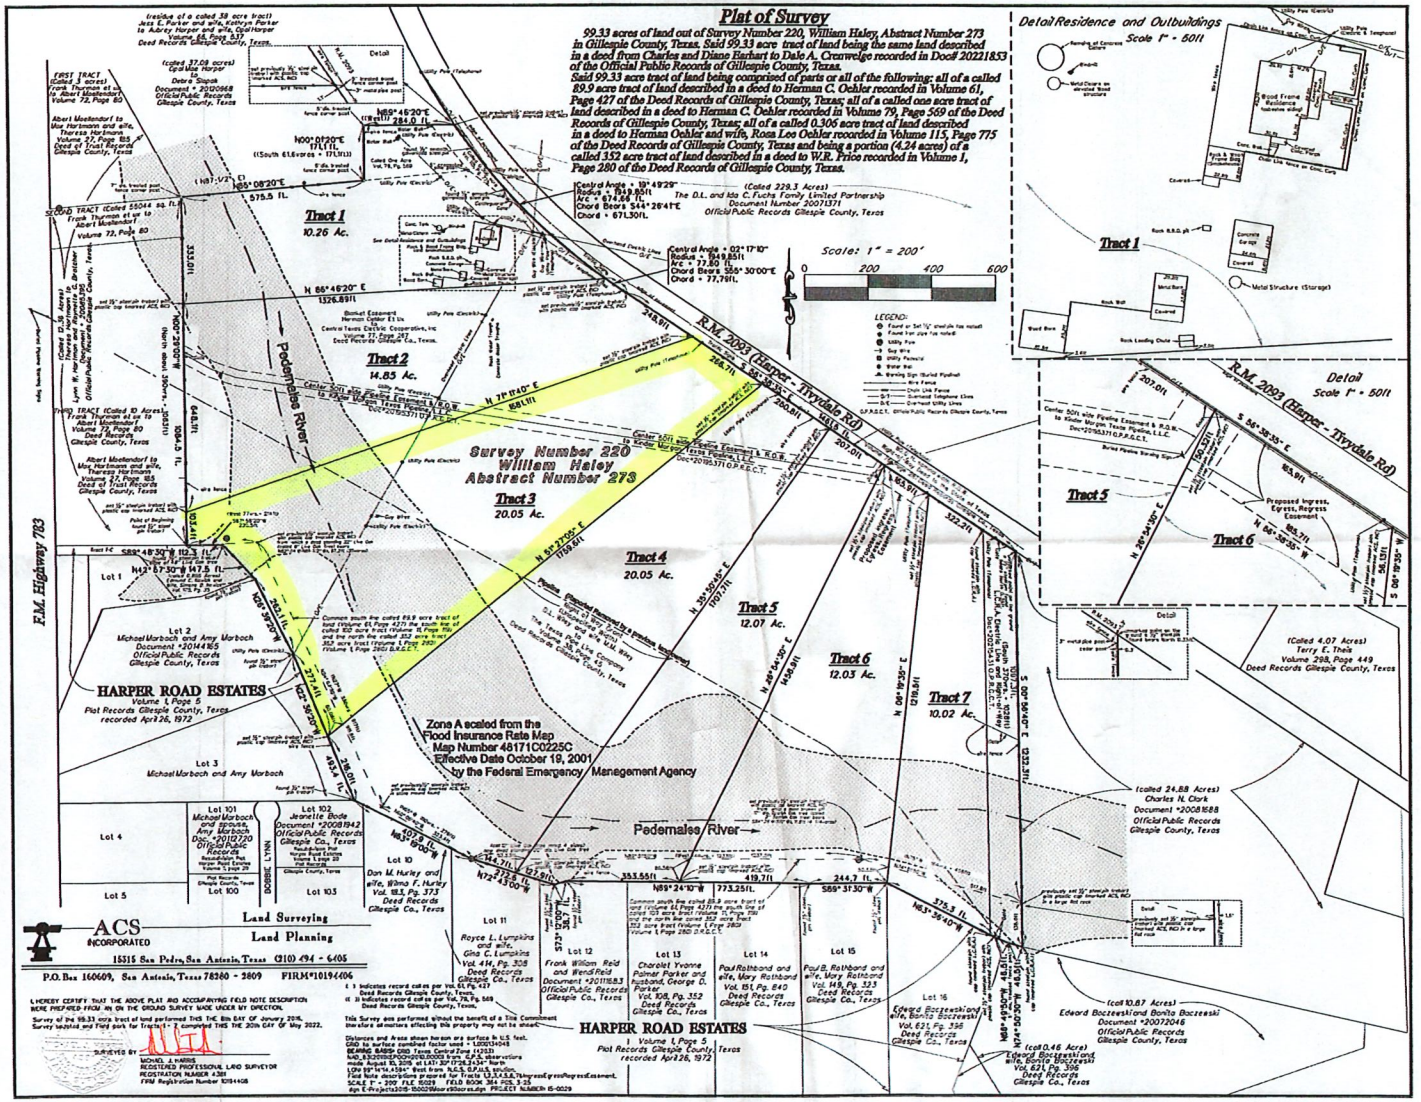
Plat of Survey
99.33 acres of land out of Survey Number 220, William Haley, Abstract Number 273 in Gillespie County, Texas. Said 99.33 acre tract of land being the same land described in a deed from Charles and Diane Earhart to Dale A. Crenwelge recorded in Doc# 20221853 of the Official Public Records of Gillespie County, Texas.
Said 99.33 acre tract of land being comprised of parts or all of the following: all of a called 89.9 acre tract of land described in a deed to Herman C. Oehler recorded in Volume 61, Page 427 of the Deed Records of Gillespie County, Texas; all of a called one acre tract of land described in a deed to Herman C. Oehler recorded in Volume 79, Page 569 of the Deed Records of Gillespie County, Texas; all of a called 0.306 acre tract of land described in a deed to Herman Oehler and wife, Rosa Lee Oehler recorded in Volume 115, Page 775 of the Deed Records of Gillespie County, Texas and being a portion (4.24 acres) of a called 352 acre tract of land described in a deed to W.R. Price recorded in Volume 1, Page 280 of the Deed Records of Gillespie County, Texas.
Detail Residence and Outbuildings
Scale 1" = 50ft
Detail
Scale 1" = 50ft
Scale: 1" = 200'
0 200 400 600
LEGEND:
Tract 1
10.26 Ac.
Tract 2
14.85 Ac.
Tract 3
20.05 Ac.
Tract 4
20.05 Ac.
Tract 5
12.07 Ac.
Tract 6
12.03 Ac.
Tract 7
10.02 Ac.
Survey Number 220
William Haley
Abstract Number 273
R.M. 2093 (Harper - Tivydale Rd)
F.M. Highway 783
Pedernales River
Zone A scaled from the Flood Insurance Rate Map Map Number 48171C0225C Effective Date October 19, 2001 by the Federal Emergency Management Agency
HARPER ROAD ESTATES
Volume 1, Page 5
Plat Records Gillespie County, Texas
recorded April 26, 1972
Proposed Ingress, Egress, Regress Easement
ACS
INCORPORATED
Land Surveying
Land Planning
15515 San Pedro, San Antonio, Texas (210) 494 - 6405
P.O. Box 160609, San Antonio, Texas 78280 - 2809 FIRM#10194406
I, HEREBY CERTIFY THAT THE ABOVE PLAT AND ACCOMPANYING FIELD NOTE DESCRIPTION WERE PREPARED FROM AN ON THE GROUND SURVEY MADE UNDER MY DIRECTION.
Survey of the 99.33 acre tract of land performed THIS THE 8th DAY OF January 2015.
Survey updated and Plat work for Tracts 1 - 7 completed THIS THE 20th DAY OF May 2022.
SURVEYED BY
MICHAEL J. HARRIS
REGISTERED PROFESSIONAL LAND SURVEYOR
REGISTRATION NUMBER 4381
FIRM Registration Number 10194406