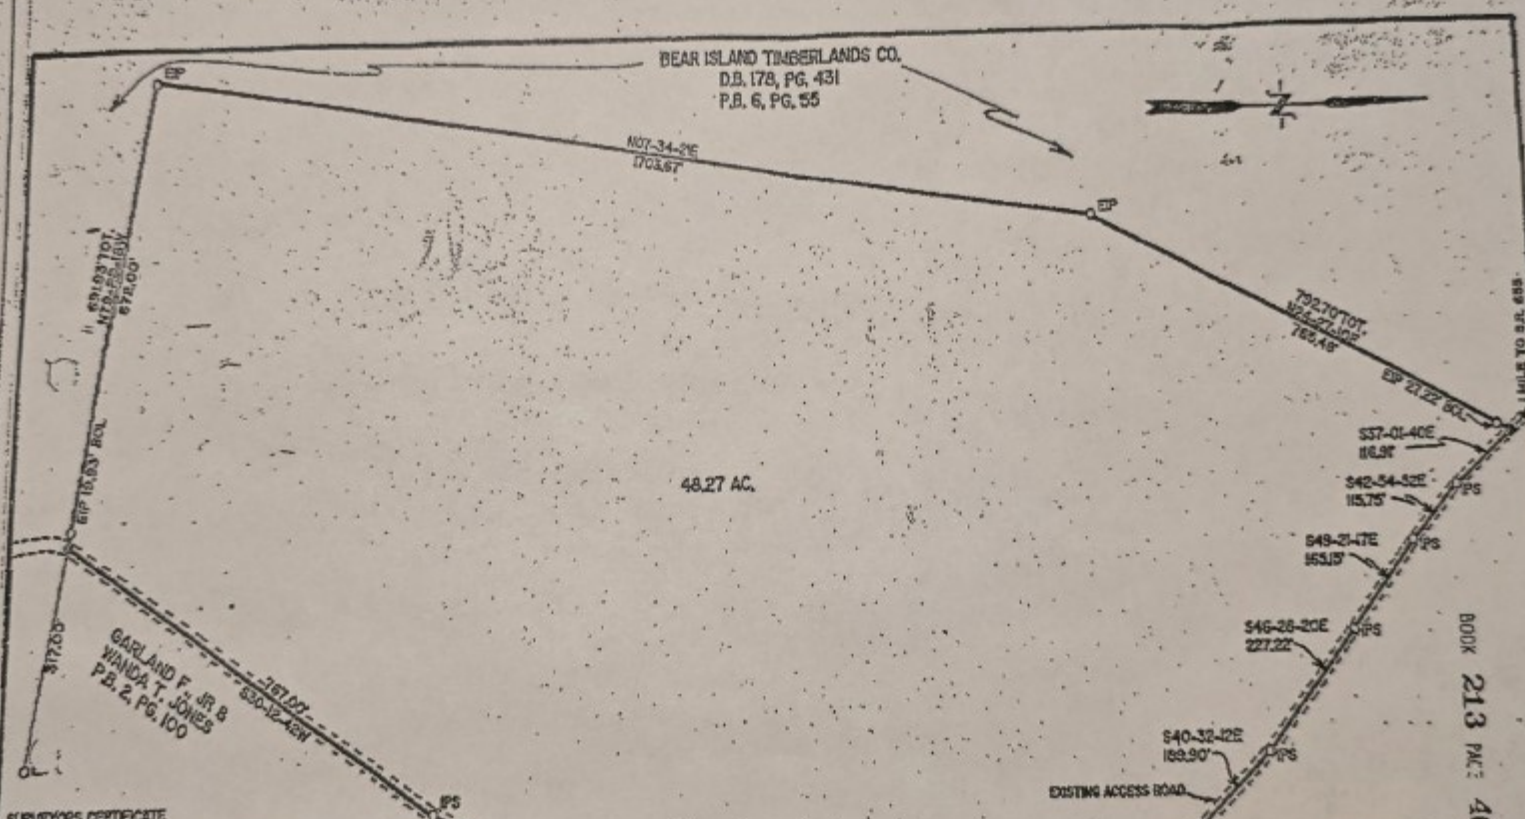

SURVEYORS CERTIFICATE

I HEREBY CERTIFY THAT THIS CURRENT BOUNDARY SURVEY, TO THE BEST OF MY KNOWLEDGE AND BELIEF, IS CORRECT AND COMPLIES WITH THE MINIMUM PROCEDURES AND STANDARDS ESTABLISHED BY THE VIRGINIA STATE BOARD OF ARCHITECTS, PROFESSIONAL ENGINEERS, LAND SURVEYORS, AND CERTIFIED LANDSCAPE ARCHITECTS.

Marvin L. Crutchfield

MARVIN L. CRUTCHFIELD, C.L.S. 1228

COMMONWEALTH OF VIRGINIA
MARVIN L. CRUTCHFIELD
LICENSE No.
1228
LAND SURVEYOR

DATE: OCT. 8, 1993
SCALE: 1"= 200'
FILE NO: 93-252-212

PLAT OF SURVEY OF
48.27 AC.
COLUMBIAN GROVE DISTRICT
LUNENBURG COUNTY, VA.
OWNED BY
THELMA S. YOUNG OR
SARAH L. MACWELCH
D.B. 144, PG. 376

CRUTCHFIELD & ASSOCIATES, INC.
CHASE CITY, VIRGINIA 23924

BOOK 213 PAGE 461

461