BOUNDARY SURVEY
IN SECTION 24,
TOWNSHIP 2 SOUTH,
RANGE 21 EAST.
BAKER COUNTY, FLA.

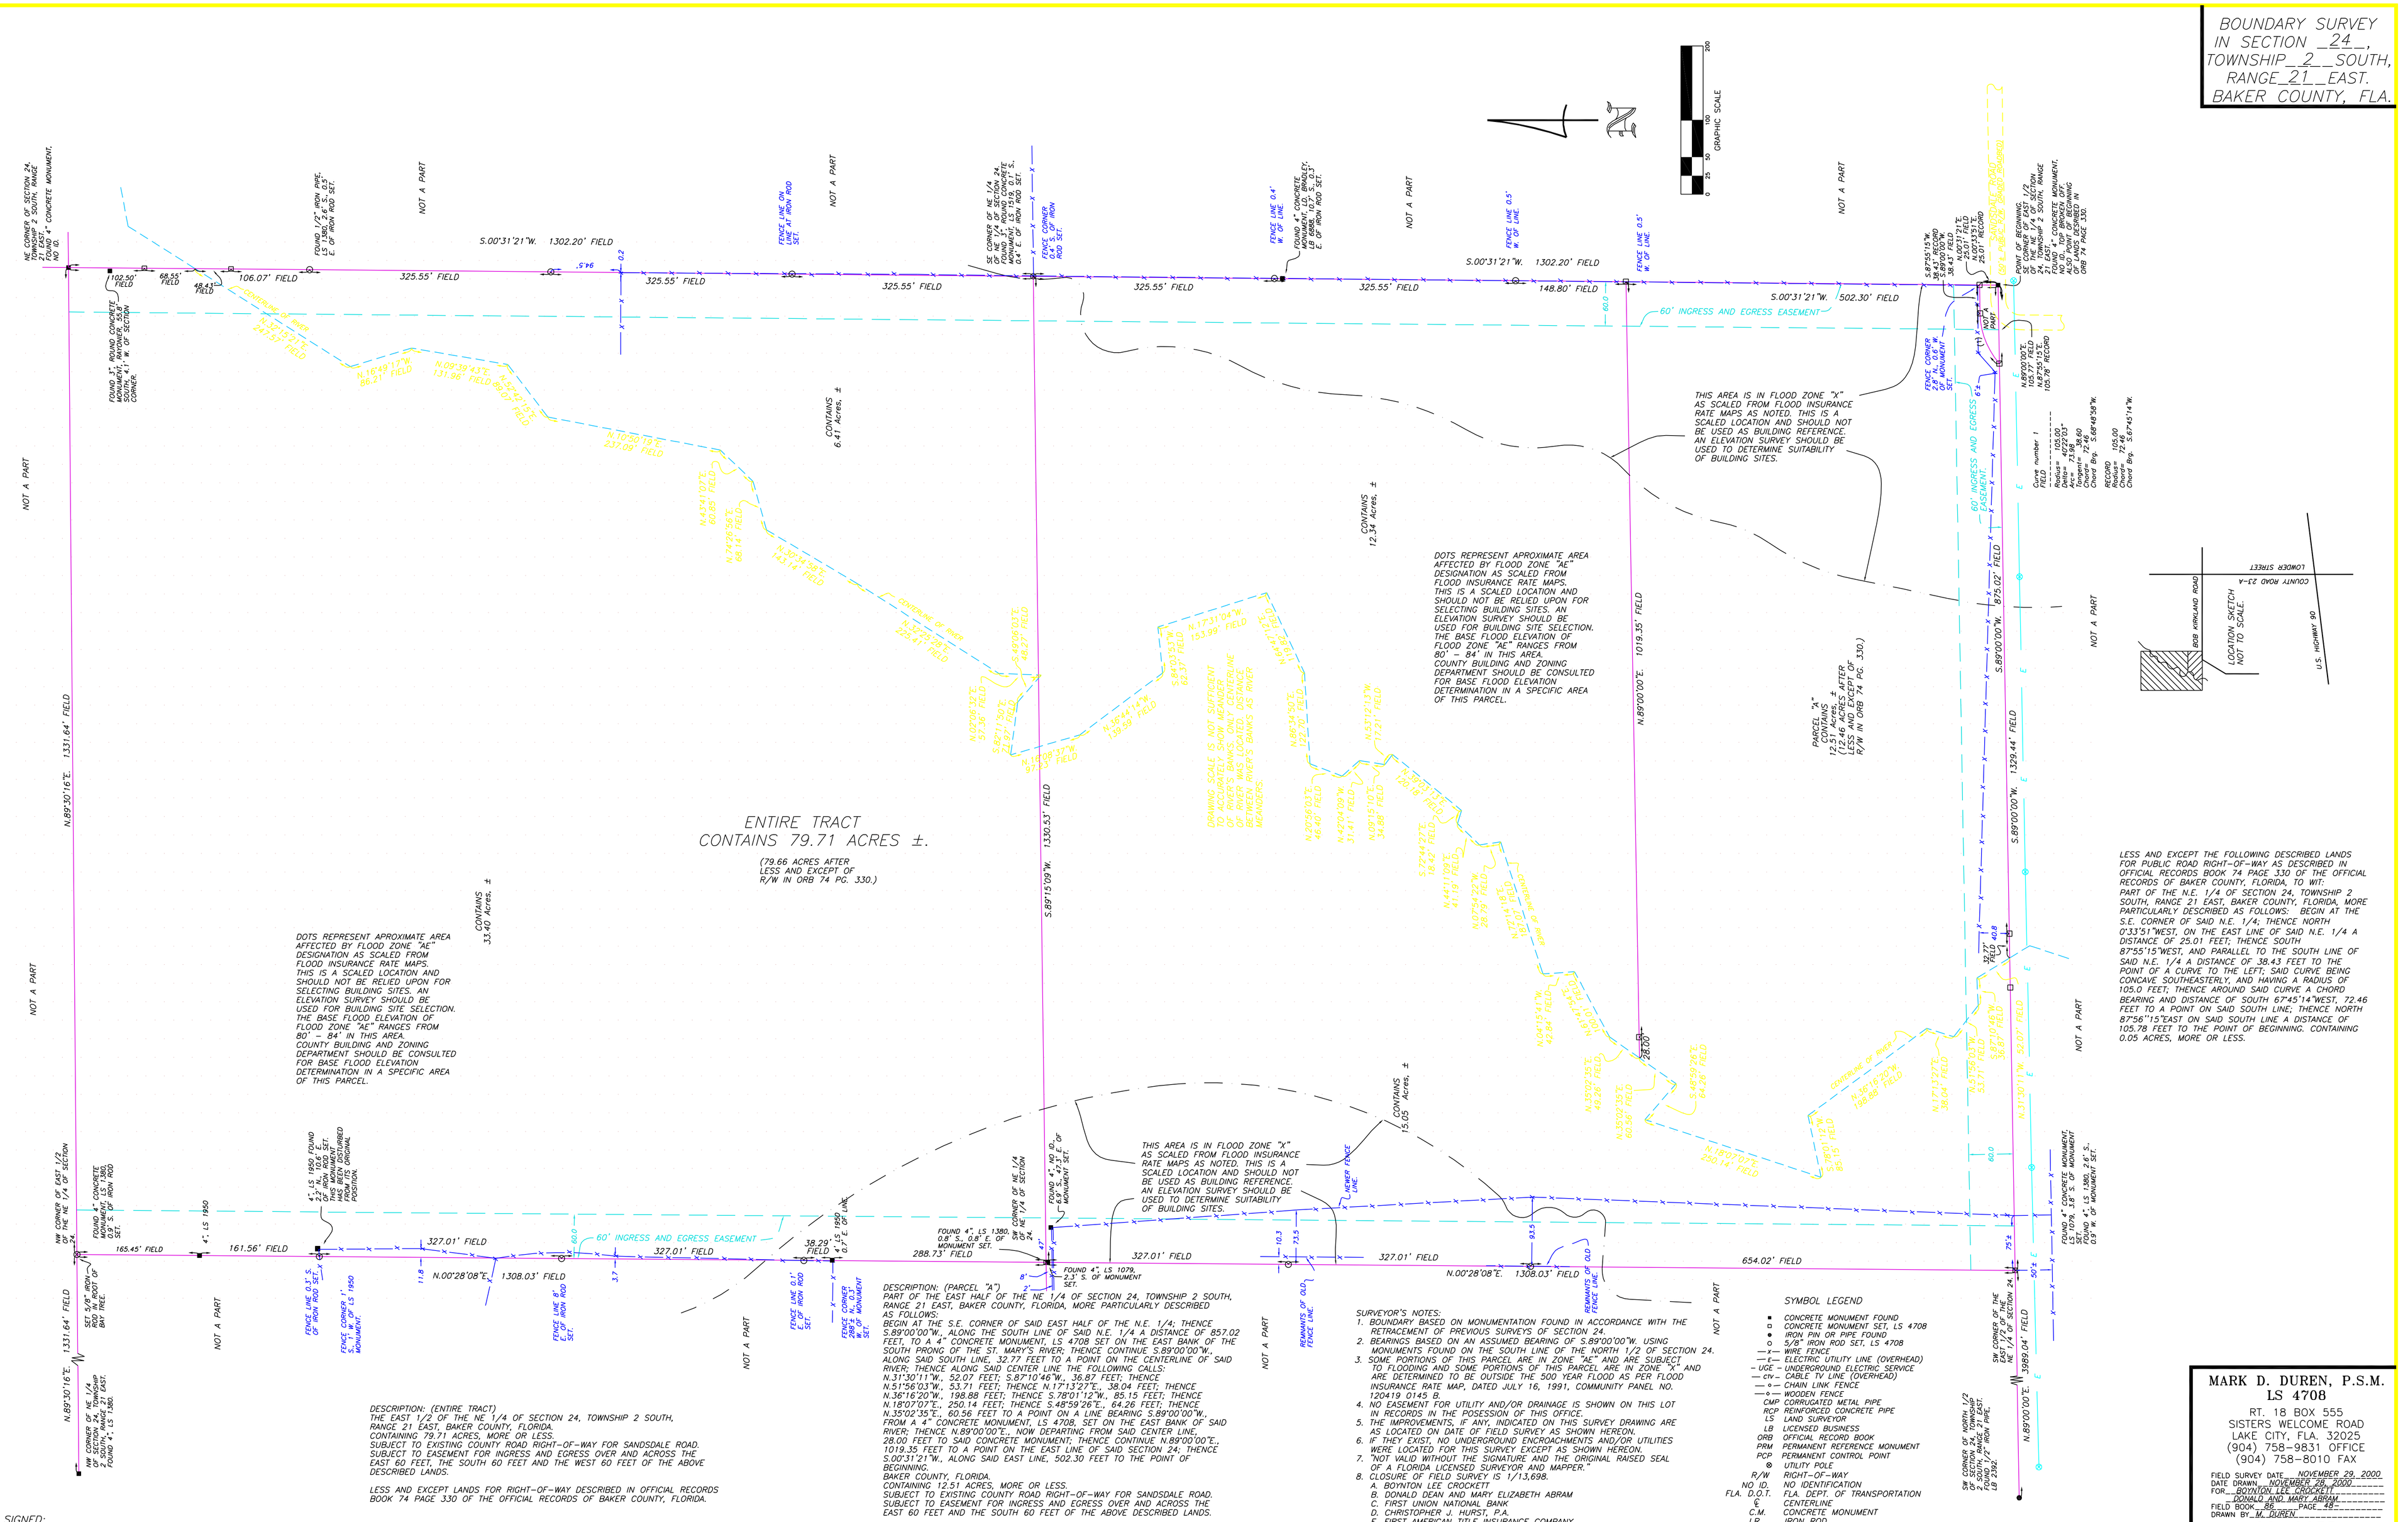

SIGNED:_____
MARK D. DUREN, LS 4708

MARK D. DUREN, P.S.M.
LS 4708
RT. 18 BOX 555
SISTERS WELCOME ROAD
LAKE CITY, FLA. 32025
(904) 758-9831 OFFICE
(904) 758-8010 FAX

FIELD SURVEY DATE NOVEMBER 29, 2000
DATE DRAWN NOVEMBER 28, 2000
FOR BOYNTON LEE CROCKETT
DONALD AND MARY ABRAM
FIELD BOOK 88 PAGE 48
DRAWN BY M. DUREN
WO# 00-665R