1889

PURPOSE OF SURVEY: TO DESCRIBE (2) TRACTS OF LAND OVER 20 ACRES IN SIZE, AND (1) REMAINDER.

OWNER: NORMAN HERRIOT

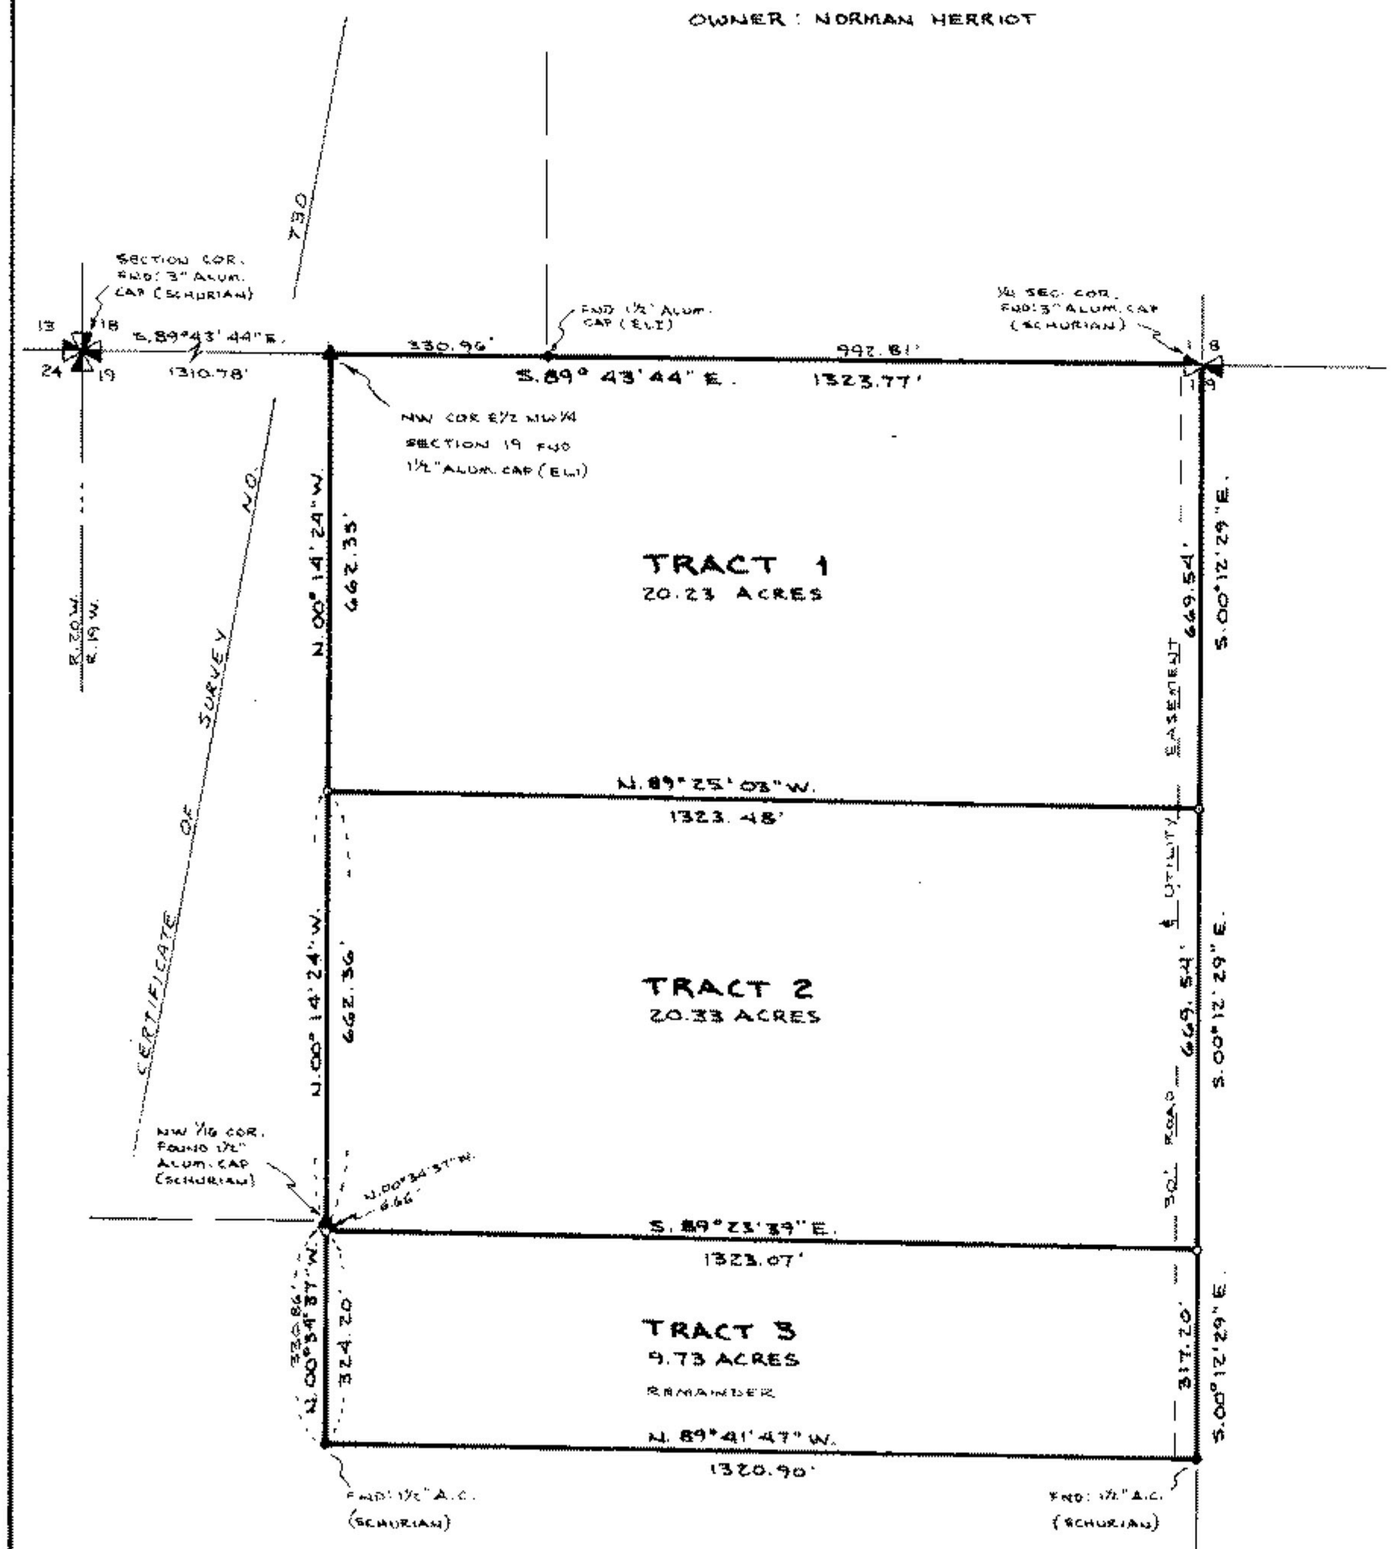

0' 50' 100' 200' 400'

SCALE: 1" = 200'

NOVEMBER 1978

0 SET 5/8" REBAR W/ 1½" PLASTIC CAP

NOTE: BASIS OF BEARING IS THE WEST BOUNDARY OF THE NE¼NE¼ OF SECTION 24, T.9N., R.20W. PER CERTIFICATE OF SURVEY NO. 730.

Applebury Survey

Denis Applebury
Registered Land Surveyor
Professional Land Planner
Woodside, Montana
Phone - 961-3867

CERTIFICATE OF SURVEY

A PORTION OF THE NORTHWEST ONE-QUARTER OF SECTION 19, T.9N., R.19W., P.M.M., RAVALLI CO., MONTANA

LEGAL DESCRIPTION TRACT 1

A tract of land located in a portion of the East ½ of the NE¼ of Section 19, T9N, R19W, Principal Meridian, Montana, Ravalli County, Montana, being more particularly described as follows;

Beginning at the north one-quarter of said Section 19, said corner also being the true point of beginning thence, S. 00° 12' 29" E., along the east boundary of the said E½NE¼ of said Section 19, a distance of 669.54 feet; thence, N. 89° 25' 08" W., a distance of 1323.48 feet to a point on the west boundary of the said E½NE¼; thence, N. 00° 14' 24" W., along the said west boundary, a distance of 662.35 feet to the northwest corner of the said E½NE¼; thence, N. 89° 43' 44" E., along the north boundary of said E½NE¼, a distance of 1323.77 feet to the true point of beginning, containing 20.23 acres, more or less, and all according to Certificate of Survey No. _____.

LEGAL DESCRIPTION TRACT 2

A tract of land located in a portion of the East ½ of the Northeast ¼ of Section 19, T9N, R19W, Principal Meridian, Montana, Ravalli County, Montana, being more particularly described as follows;

Commencing at the North ¼ corner of said Section 19; thence, N. 89° 43' 44" E., along the north boundary of the NE¼ of said Section 19, a distance of 992.81 feet to the true point of beginning; thence, continuing along the said west boundary, N. 89° 43' 44" E., a distance of 330.96 feet; thence, S. 89° 25' 08" E., a distance of 1323.48 feet to a point on the west boundary of said E½NE¼; thence, S. 00° 14' 24" E., along the said west boundary of the E½NE¼, a distance of 662.35 feet to the northeast 1/16 corner of said Section 19; thence, continuing along the said west boundary E½NE¼, S. 00° 12' 29" E., a distance of 662.36 feet; thence, N. 89° 25' 08" W., a distance of 1323.48 feet to the true point of beginning, containing 20.33 acres, more or less and all according to Certificate of Survey No. _____.

LEGAL DESCRIPTION TRACT 3 REMAINDER

A tract of land located in a portion of the East ½ of the Northeast ¼ of Section 19, T9N, R19W, Principal Meridian, Montana, Ravalli County, Montana, being more particularly described as follows;

Commencing at the north one-quarter of said Section 19; thence, N. 89° 43' 44" E., along the north boundary of the said Section 19, a distance of 1323.77 feet to the true point of beginning; thence, continuing along the said west boundary, N. 89° 43' 44" E., a distance of 992.81 feet; thence, S. 89° 41' 47" E., a distance of 1320.90 feet to a point on the west boundary of said E½NE¼; thence, N. 00° 34' 37" W., along the said west boundary, a distance of 324.20 feet; thence, N. 89° 25' 08" W., a distance of 1323.07 feet to the true point of beginning, containing 9.73 acres, more or less, and all according to Certificate of Survey No. _____.

CERTIFICATE OF SURVEY

I hereby certify that the attached plat is a true representation of a survey made under my supervision during the month of November, 1978.

Dated: 12 DEC 1978

DENIS APPLEBURY, REGISTERED LAND SURVEYOR, MONTANA REGISTRATION NO. 3961

NOTE: The above described parcels are subject to road and utility easements as shown on the attached plat.

236718

9 am Nov 28, 1978

Darlene E. Hughes
County Recorder

Fee $2.00

¼	SEC.	T	R
NE	19	9N	19W

CERTIFICATE OF SURVEY NO. 1889

RAVALLI COUNTY, MONTANA

78-505