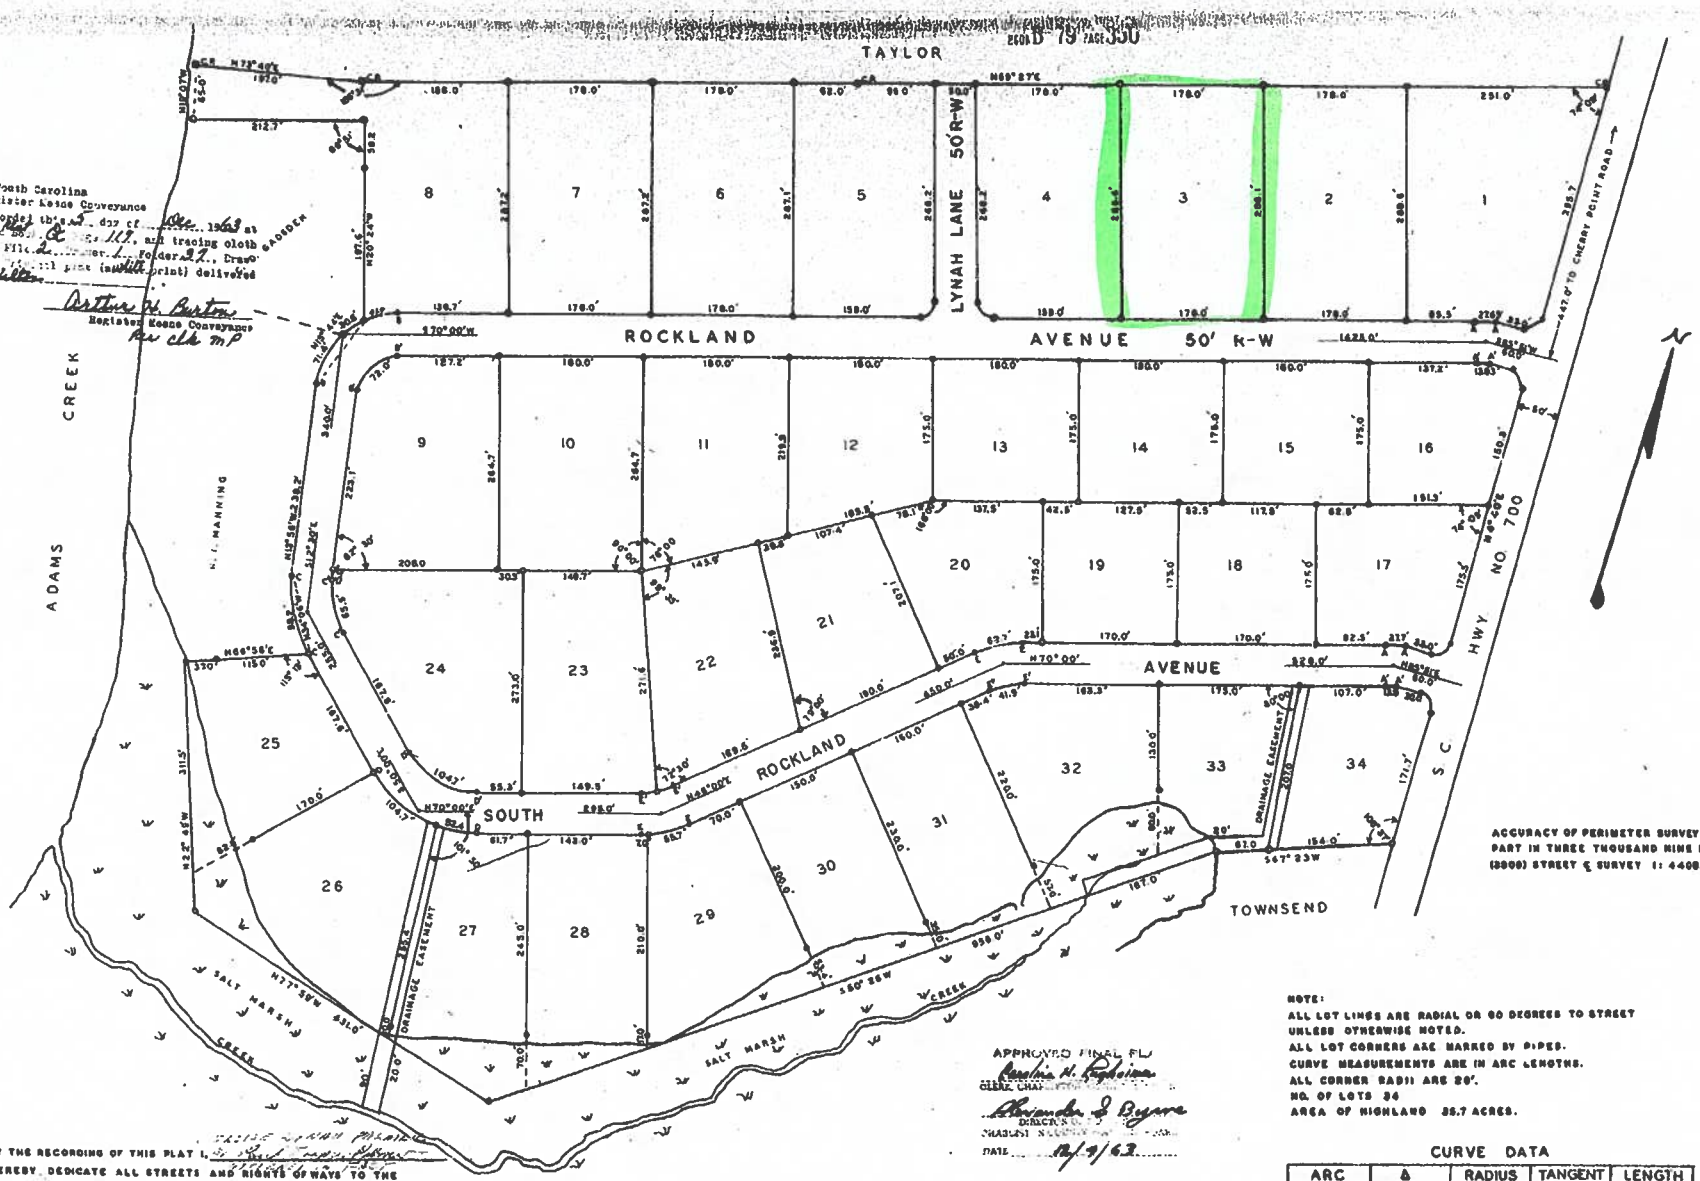

Charleston, South Carolina
Office of Register Mesne Conveyance
Plat recorded this 5 day of Dec. 1963 at 10:50 o'clock in Book 0 Page 117 and tracing cloth gadder copy filed in File Drawer 1 folder 27, Drawing No. 41 and print (with print) delivered to H. Exo Hilton.

Arthur H. Burton
Register Mesne Conveyance
Rec clk MP

ACCURACY OF PERIMETER SURVEY ONE(1) PART IN THREE THOUSAND NINE HUNDRED (3900) STREET ℄ SURVEY 1: 4400.

NOTE:
ALL LOT LINES ARE RADIAL OR 90 DEGREES TO STREET UNLESS OTHERWISE NOTED.
ALL LOT CORNERS ARE MARKED BY PIPES.
CURVE MEASUREMENTS ARE IN ARC LENGTHS.
ALL CORNER RADII ARE 20'.
NO. OF LOTS 34
AREA OF HIGHLAND 35.7 ACRES.

CURVE DATA

ARC	Δ	RADIUS	TANGENT	LENGTH
A - A	16°-01'	100.0'	15.92'	27.66'
A' - A'	"	60.0'	9.60'	16.76'
B - B	82°-30'	100.0'	87.70'	143.93'
B' - B'	"	50.0'	43.85'	71.99'
C - C	37°-30'	150.0'	50.91'	98.17'
C' - C'	"	100.0'	33.95'	65.46'
D - D	60°-00'	150.0'	86.61	157.08'
D' - D'	"	100.0'	57.74'	104.72'
E - E	24°-00'	150.0'	31.99'	62.83'
E' - E'	"	100.0'	21.26'	41.88'

APPROVED FINAL PLAT
Pauline H. Robbins
CLERK, CHARLESTON COUNTY PLANNING COMMISSION
Alexander J. Byers
DIRECTOR, CHARLESTON COUNTY PLANNING COMMISSION
DATE 12/9/63

BY THE RECORDING OF THIS PLAT I, [illegible] HEREBY DEDICATE ALL STREETS AND RIGHTS OF WAYS TO THE PUBLIC FOREVER.

I, H. EXO HILTON, A REGISTERED SURVEYOR OF THE STATE OF SOUTH CAROLINA, HEREBY CERTIFY THAT I HAVE SURVEYED THE PROPERTY SHOWN ON THIS PLAT, AND SHOWS THE TRUE DIMENSIONS OF THE PROPERTY, AND THAT ALL NECESSARY MARKERS AND MONUMENTS HAVE BEEN INSTALLED AS SHOWN.
NOV. 1963 H. Exo Hilton REG. L. S. NO. 2552

PROPERTY OF ELOISE LYNAH PALMER

PLAT OF ROCKLAND SUBDIVISION

WADMALAW ISLAND
CHARLESTON COUNTY, SOUTH CAROLINA.
SCALE: 1" = 100' NOV. 1963
H. EXO HILTON REG. L. S. NO. 2552