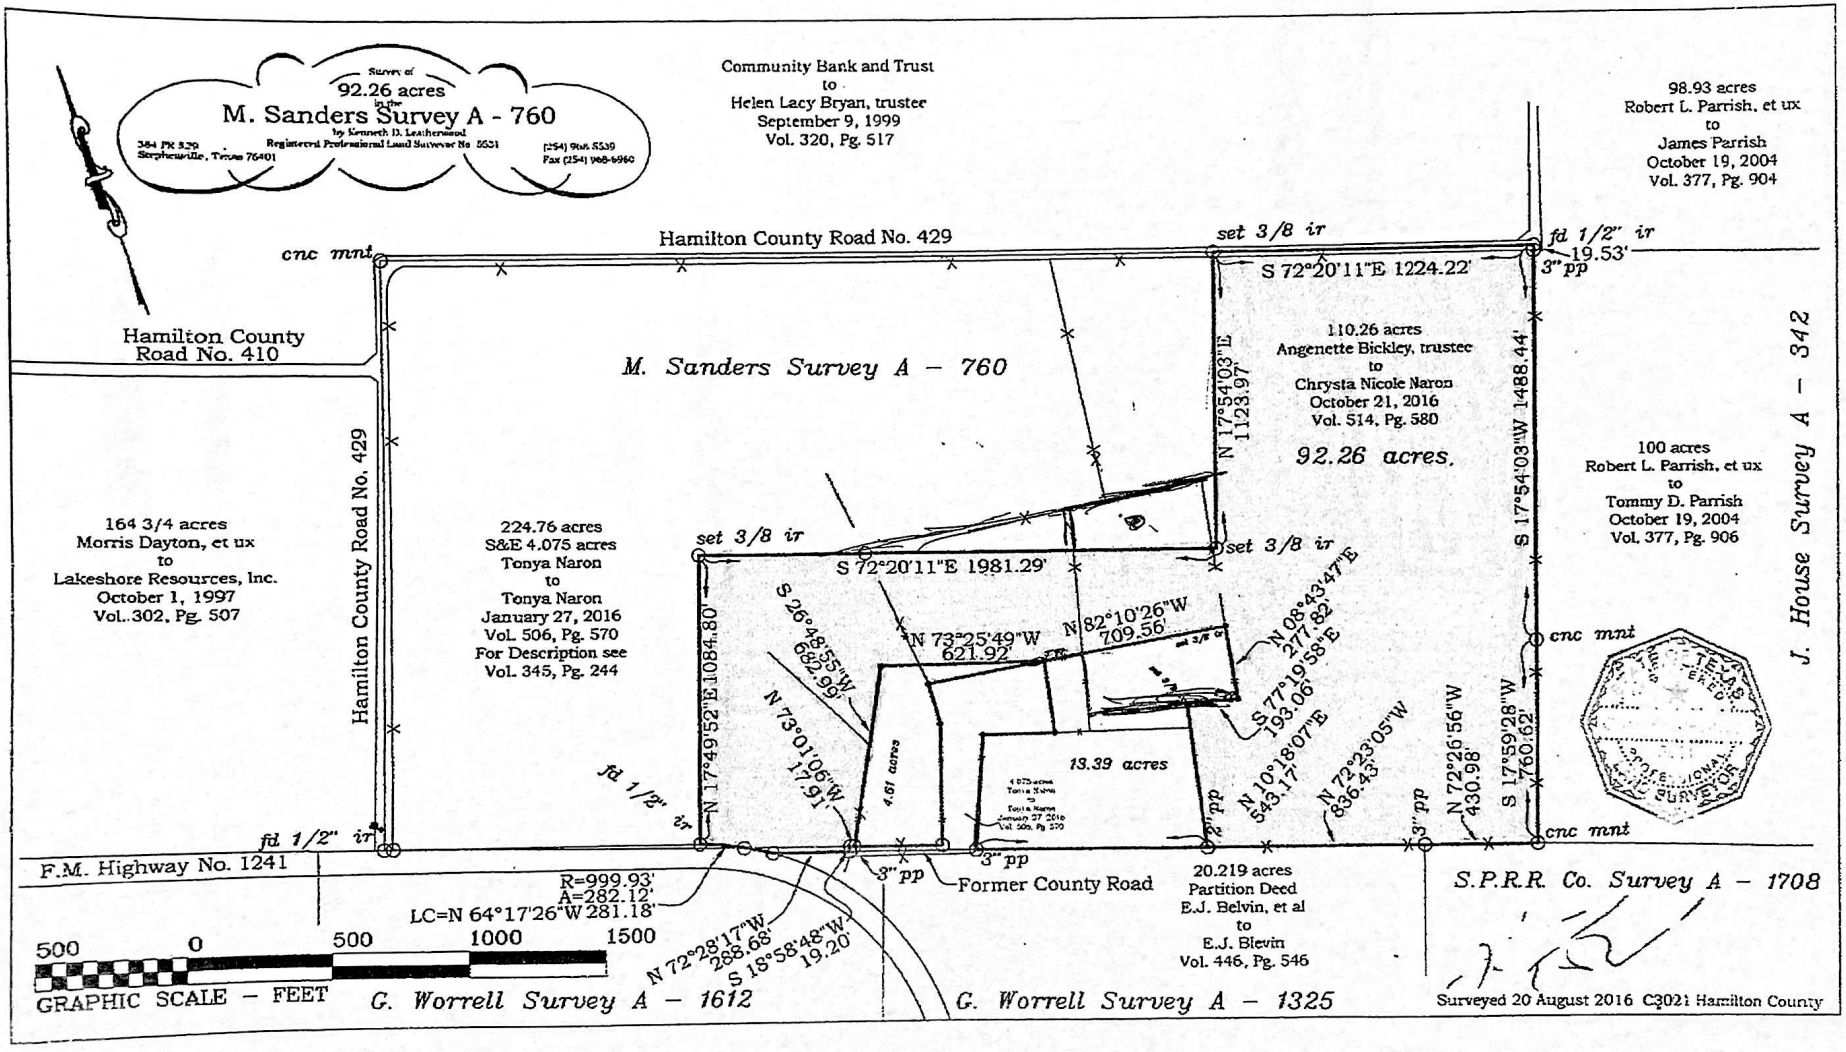
Survey of
92.26 acres
in the
M. Sanders Survey A - 760
by Kenneth D. Leatherwood
Registered Professional Land Surveyor No 5531
384 PR 529
Stephenville, Texas 76401
(254) 968-5539
Fax (254) 968-6960
Community Bank and Trust
to
Helen Lacy Bryan, trustee
September 9, 1999
Vol. 320, Pg. 517
98.93 acres
Robert L. Parrish, et ux
to
James Parrish
October 19, 2004
Vol. 377, Pg. 904
Hamilton County Road No. 429
cnc mnt
set 3/8 ir
fd 1/2" ir
19.53'
3" pp
S 72°20'11"E 1224.22'
Hamilton County
Road No. 410
M. Sanders Survey A - 760
110.26 acres
Angenette Bickley, trustee
to
Chrysta Nicole Naron
October 21, 2016
Vol. 514, Pg. 580
92.26 acres.
N 17°54'03"E
1123.97'
S 17°54'03"W 1488.44'
100 acres
Robert L. Parrish, et ux
to
Tommy D. Parrish
October 19, 2004
Vol. 377, Pg. 906
J. House Survey A - 342
164 3/4 acres
Morris Dayton, et ux
to
Lakeshore Resources, Inc.
October 1, 1997
Vol. 302, Pg. 507
Hamilton County Road No. 429
224.76 acres
S&E 4.075 acres
Tonya Naron
to
Tonya Naron
January 27, 2016
Vol. 506, Pg. 570
For Description see
Vol. 345, Pg. 244
set 3/8 ir
S 72°20'11"E 1981.29'
set 3/8 ir
S 26°48'35"W
682.99'
N 17°49'52"E 1084.80'
N 73°25'49"W
621.92'
N 82°10'26"W
709.56'
N 08°43'47"E
277.82'
S 77°19'58"E
193.06'
N 73°01'06"W
17.91'
4.61 acres
13.39 acres
N 10°18'07"E
543.17'
N 72°23'05"W
836.43'
N 72°26'56"W
430.98'
S 17°59'28"W
760.62'
cnc mnt
cnc mnt
fd 1/2" ir
fd 1/2" ir
F.M. Highway No. 1241
R=999.93'
A=282.12'
LC=N 64°17'26"W 281.18'
N 72°28'17"W
288.68'
S 18°58'48"W
19.20'
3" pp
3" pp
Former County Road
3" pp
3" pp
20.219 acres
Partition Deed
E.J. Belvin, et al
to
E.J. Blevin
Vol. 446, Pg. 546
S.P.R.R. Co. Survey A - 1708
500 0 500 1000 1500
GRAPHIC SCALE - FEET
G. Worrell Survey A - 1612
G. Worrell Survey A - 1325
Surveyed 20 August 2016 ©2021 Hamilton County