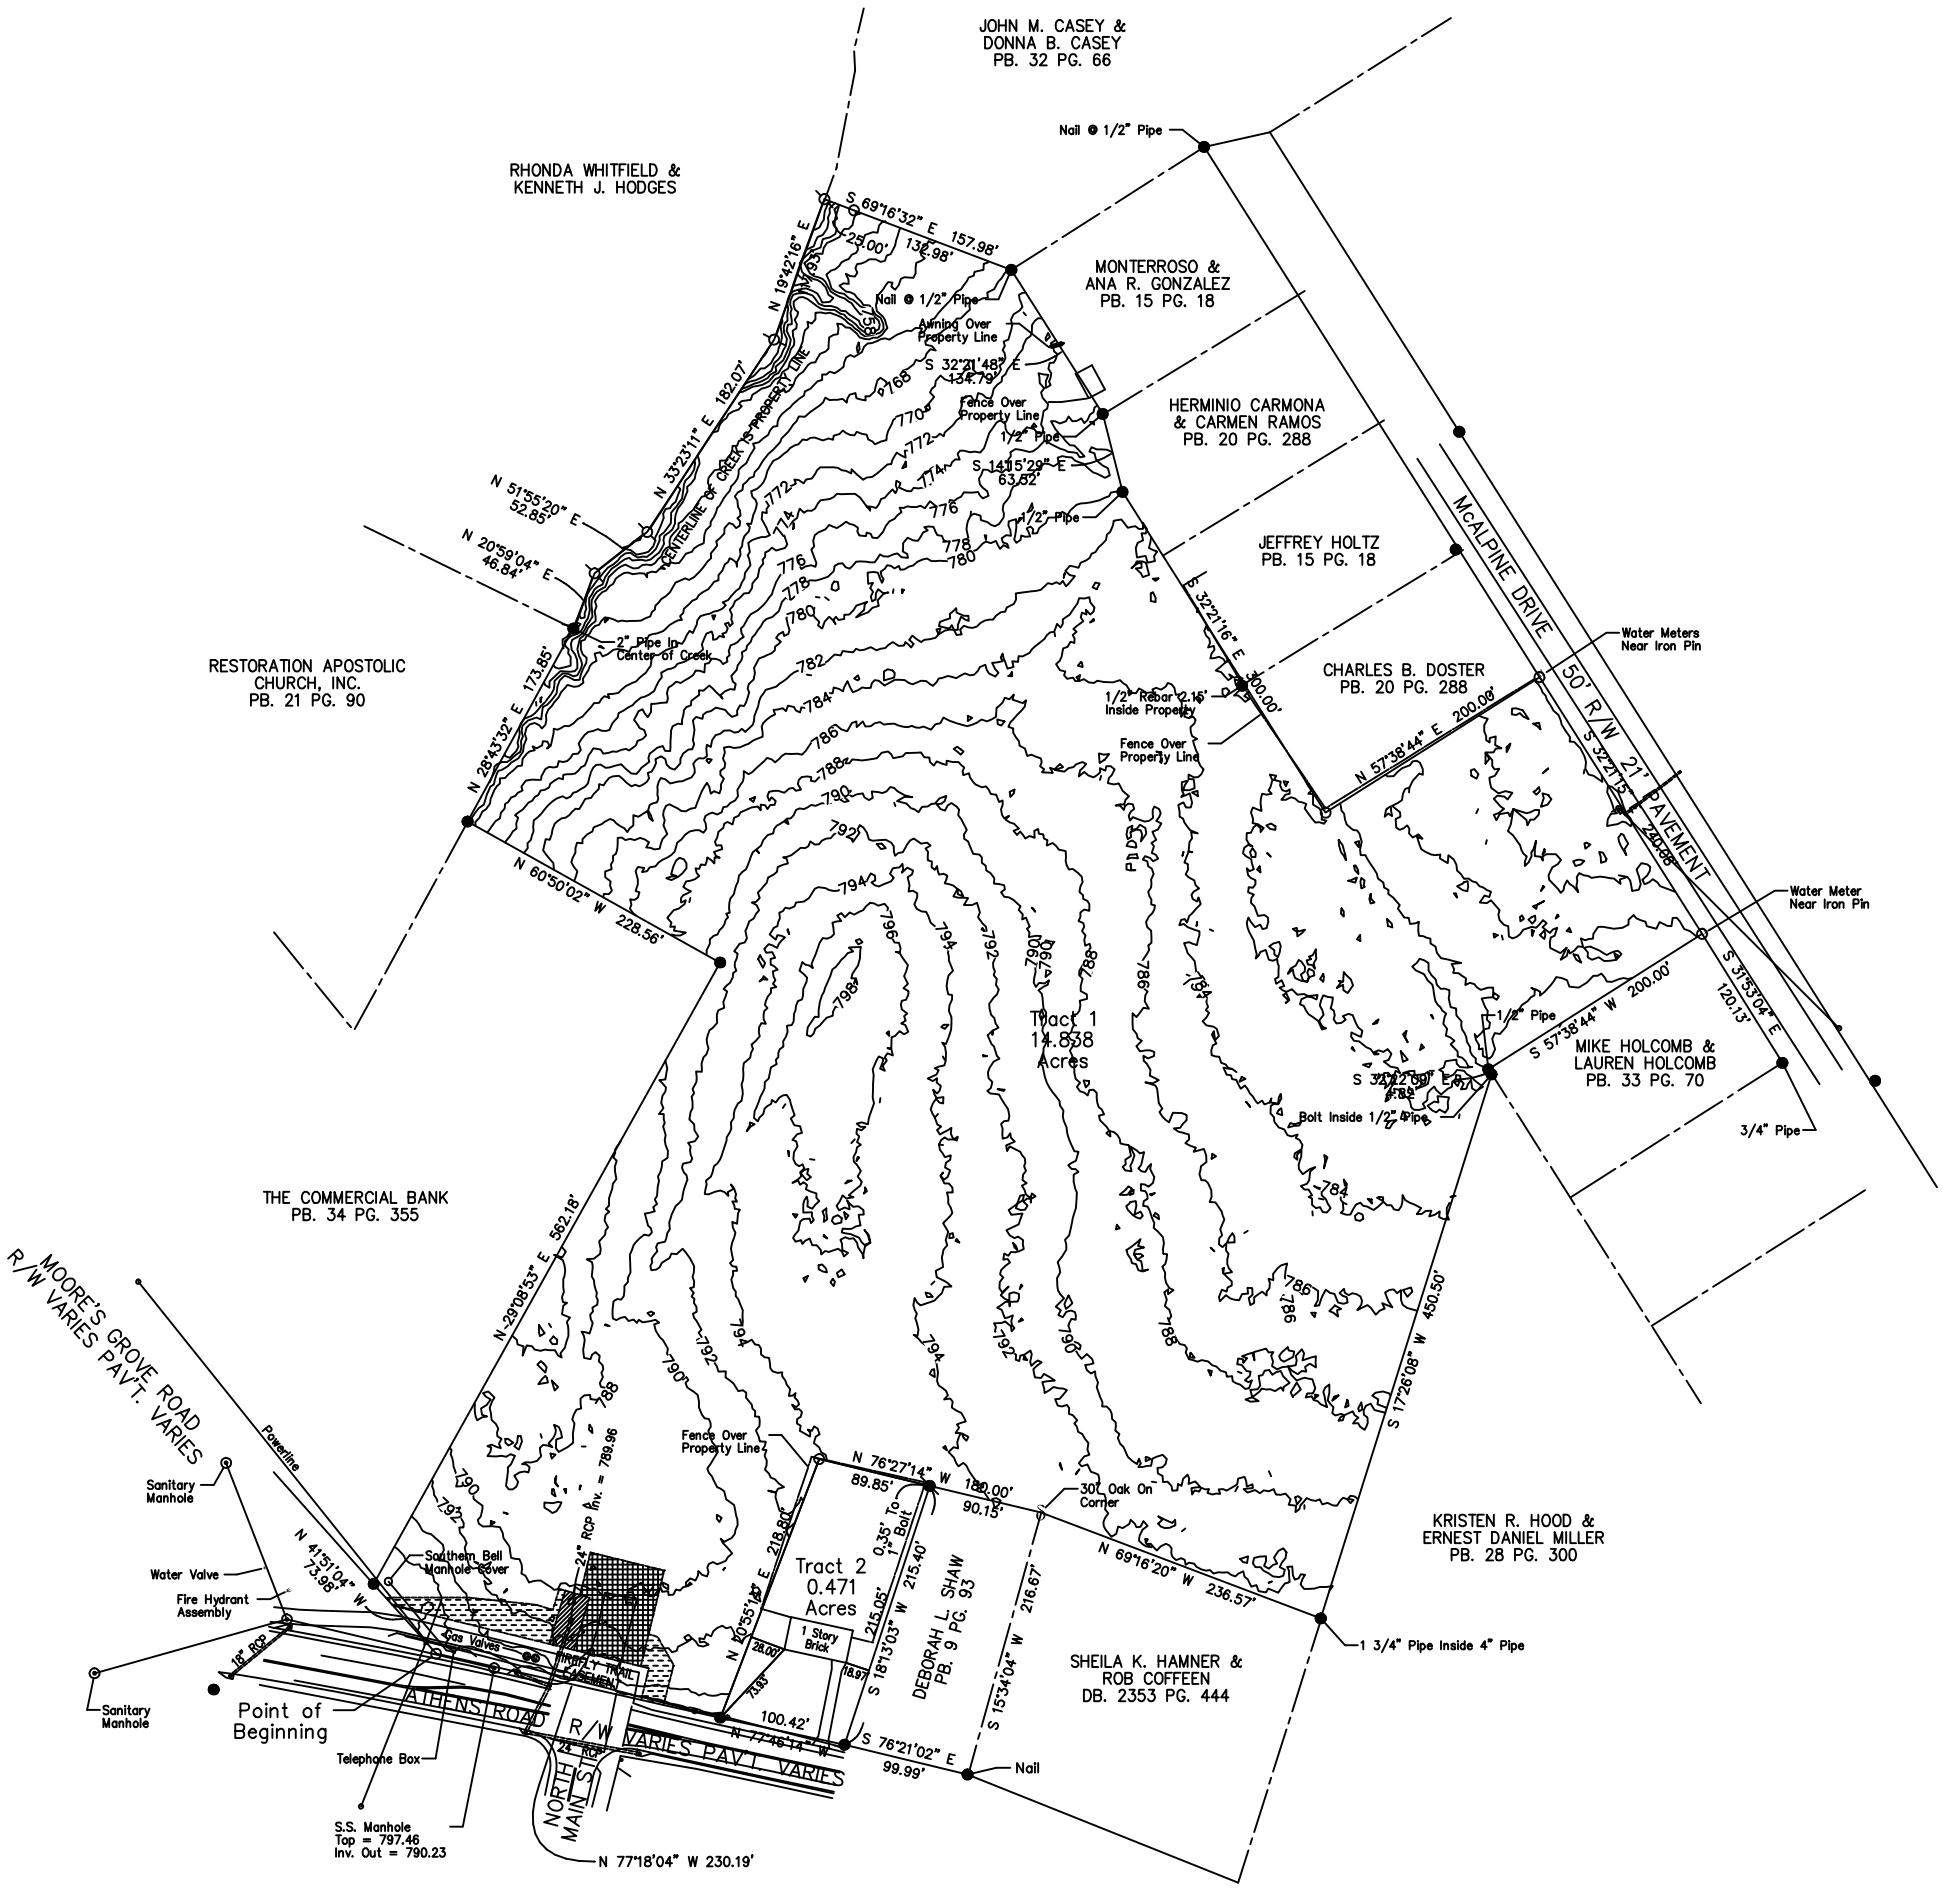
JOHN M. CASEY &
DONNA B. CASEY
PB. 32 PG. 66
RHONDA WHITFIELD &
KENNETH J. HODGES
Nail @ 1/2" Pipe
S 69°16'32" E 157.98'
25.00'
136.98'
N 19°42'16" E 43.93'
Nail @ 1/2" Pipe
Awning Over Property Line
MONTERROSO &
ANA R. GONZALEZ
PB. 15 PG. 18
S 32°21'48" E 134.79'
Fence Over Property Line
1/2" Pipe
HERMINIO CARMONA
& CARMEN RAMOS
PB. 20 PG. 288
S 14°15'29" E 63.52'
1/2" Pipe
JEFFREY HOLTZ
PB. 15 PG. 18
McALPINE DRIVE
50' R/W
21' PAVEMENT
N 33°23'11" E 182.07'
CENTERLINE OF CREEK IS PROPERTY LINE
N 51°55'20" E 52.85'
N 20°59'04" E 46.84'
1/2" Pipe In Center of Creek
RESTORATION APOSTOLIC
CHURCH, INC.
PB. 21 PG. 90
N 28°43'32" E 173.85'
S 32°21'16" E 300.00'
1/2" Rebar 2.1' Inside Property
Fence Over Property Line
CHARLES B. DOSTER
PB. 20 PG. 288
Water Meters Near Iron Pin
N 57°38'44" E 200.00'
S 32°21'16" E 200.00'
Water Meter Near Iron Pin
N 60°50'02" W 228.56'
Tract 1
14.838
Acres
S 31°53'04" E 120.13'
1/2" Pipe
S 57°38'44" W 200.00'
MIKE HOLCOMB &
LAUREN HOLCOMB
PB. 33 PG. 70
S 32°12'09" E 6.82'
Bolt Inside 1/2" Pipe
3/4" Pipe
THE COMMERCIAL BANK
PB. 34 PG. 355
N 29°08'53" E 562.18'
MOORE'S GROVE ROAD
R/W VARIES PAVT. VARIES
Powerline
Sanitary Manhole
Water Valve
Fire Hydrant Assembly
N 41°51'04" W 73.98'
Fence Over Property Line
24" RCP Inv. = 789.96
Southern Bell Manhole Cover
Gas Valves
16" RCP
Sanitary Manhole
Point of Beginning
Telephone Box
S.S. Manhole
Top = 797.46
Inv. Out = 790.23
ATHENS ROAD R/W VARIES PAVT VARIES
NORTH MAIN ST
24" RCP
N 77°18'04" W 230.19'
N 76°27'14" W 89.85'
180.00'
90.15'
30" Oak On Corner
N 80°55'51" E 218.80'
0.35' To 1" Bolt
Tract 2
0.471
Acres
1 Story Brick
28.00'
18.97'
73.83'
S 18°13'03" W 215.40'
215.05'
DEBORAH L. SHAW
PB. 9 PG. 93
100.42'
N 77°46'14" W
S 76°21'02" E 99.99'
Nail
S 15°34'04" W 216.67'
N 69°16'20" W 236.57'
1 3/4" Pipe Inside 4" Pipe
KRISTEN R. HOOD &
ERNEST DANIEL MILLER
PB. 28 PG. 300
SHEILA K. HAMNER &
ROB COFFEEN
DB. 2353 PG. 444