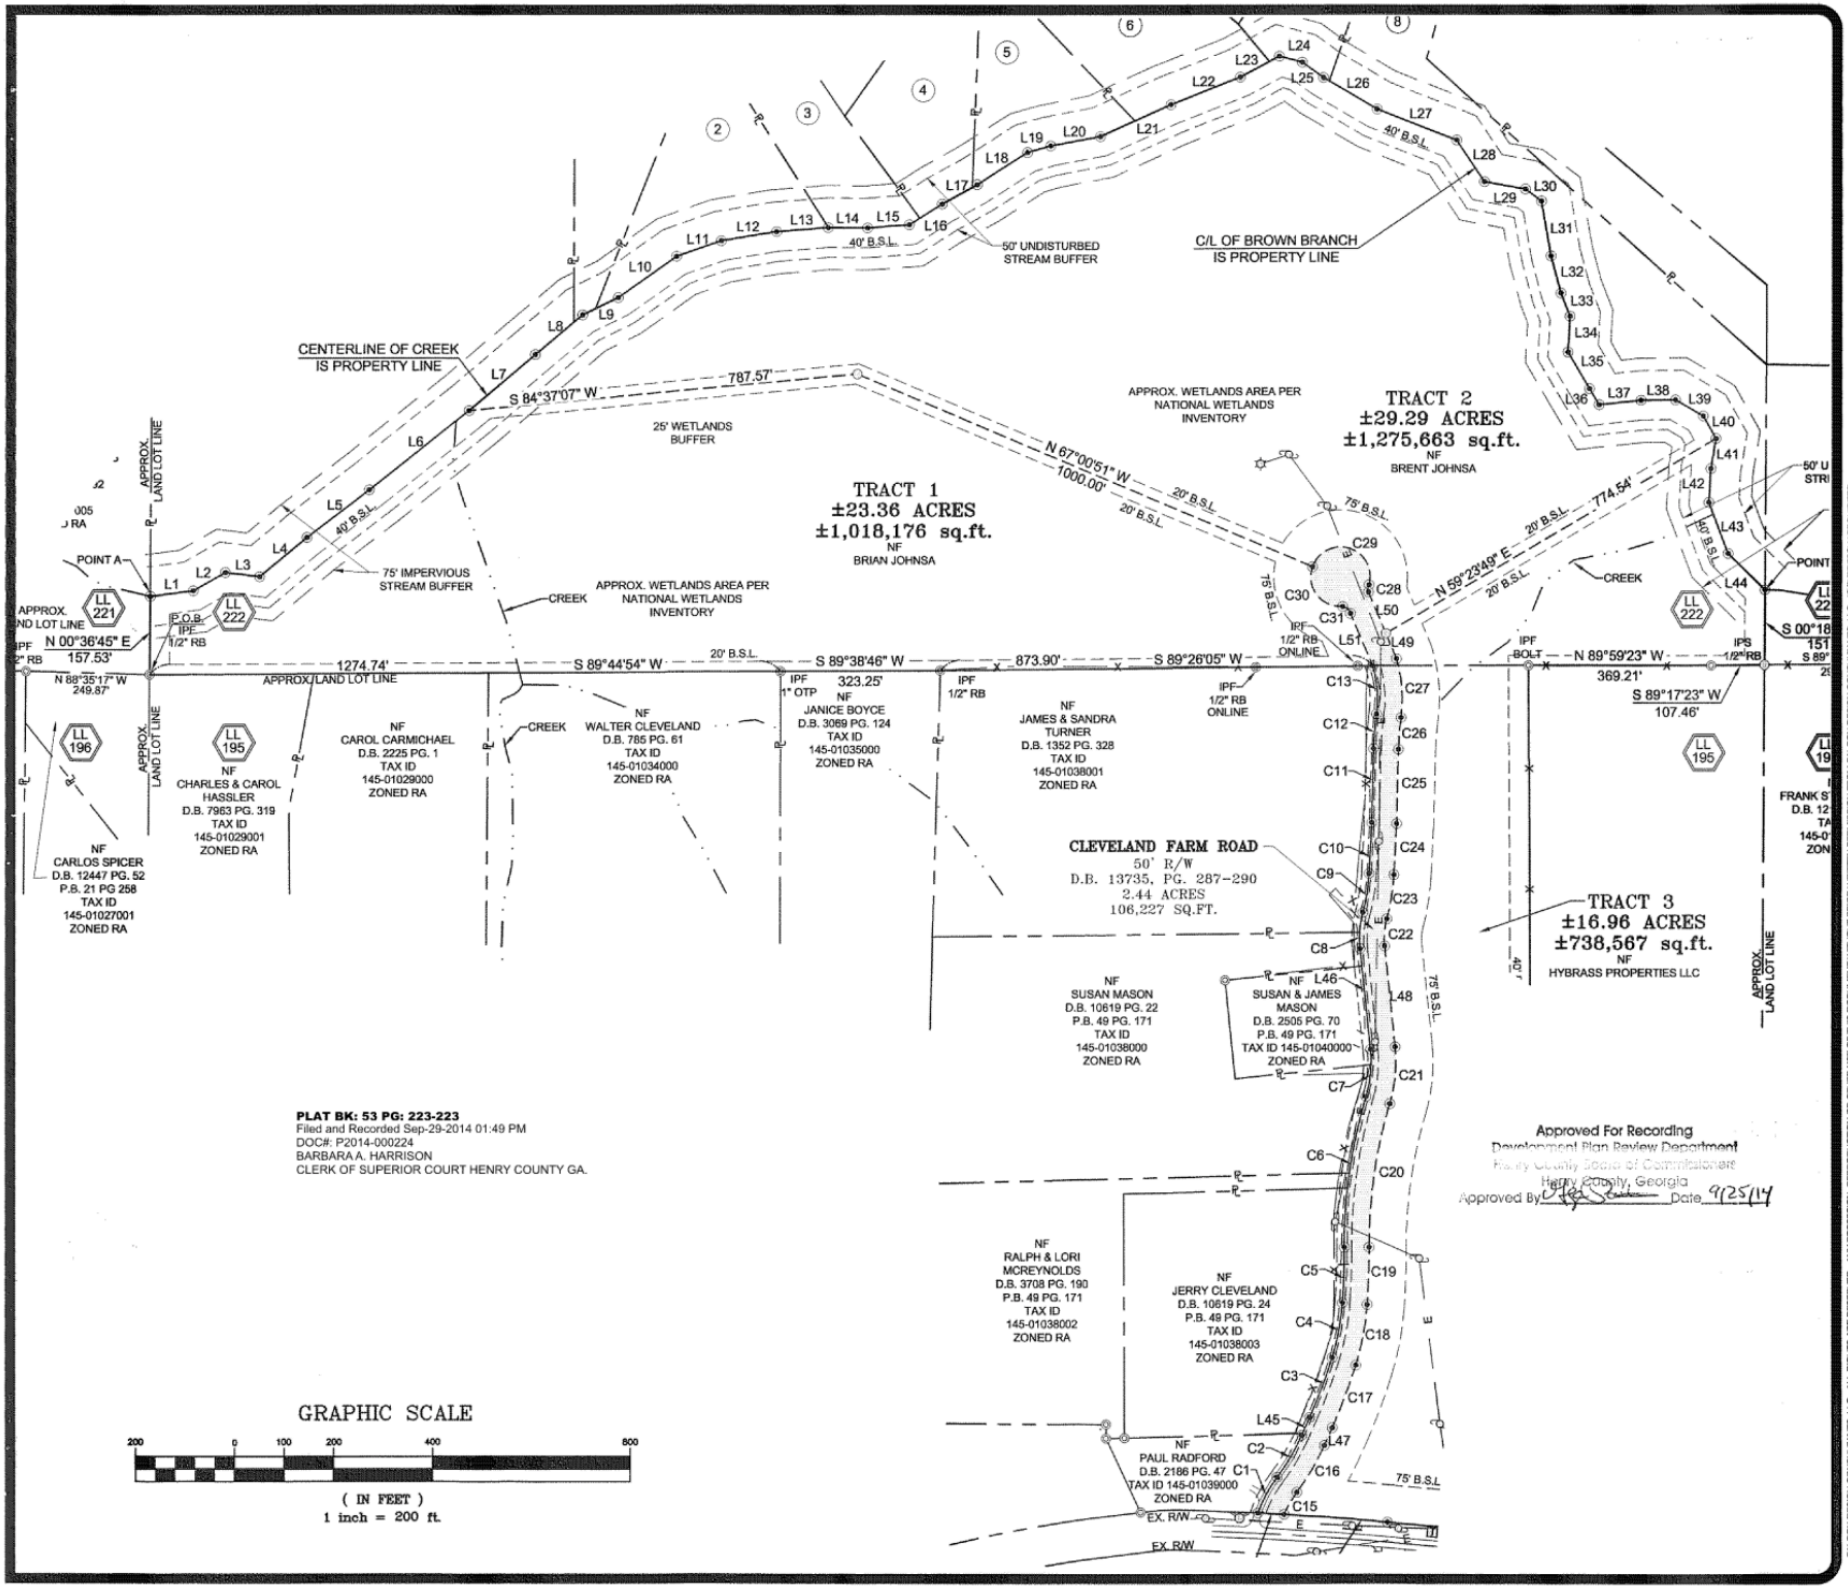

PLAT BK: 53 PG: 223-223
Filed and Recorded Sep-29-2014 01:49 PM
DOC#: P2014-000224
BARBARA A. HARRISON
CLERK OF SUPERIOR COURT HENRY COUNTY GA.

Approved For Recording
Development Plan Review Department
Henry County Board of Commissioners
Henry County, Georgia
Approved By [signature] Date 9/25/14

FALCON DESIGN
ENGINEERING PLANNING SURVEYING
COA NO. PEF 004790
COA NO. LSF 000995
VISIT US ON OUR WEBSITE: www.falcon.com

FINAL PLAT
FOR
BRIAN JOHNSA, BRENT JOHNSA &
CHICAGO TITLE INSURANCE COMPANY
LOCATED IN:
HENRY COUNTY, GEORGIA
LAND LOT 195 & 222

REVISIONS
1. REVISIONS PER COUNTY COMMENTS 9-25-14
2.
3.
4.

811
Know what's below.
Call before you dig.
UTILITIES PROTECTION CENTER
1 (800) 282-7411 THROUGHOUT GEORGIA
OR DIAL 811

DATE:	06-29-14
SCALE:	1"=200'
FILE NUMBER:	
DRAWN BY:	JKALOKI
REVIEWED BY:	RDEBIEN

GEORGIA REGISTERED No. 2954 LAND SURVEYOR ROBERT J. DEBIEN
9-25-14
THIS DOCUMENT IS NOT VALID UNLESS IT BEARS THE ORIGINAL SIGNATURE OF THE REGISTRANT ACROSS THE REGISTRANT'S SEAL.

SHEET NUMBER
2 of 4

FALCON DESIGN CONSULTANTS, LLC. ALL RIGHTS ARE RESERVED. ANY POSSESION, REPRODUCTION OR OTHER USE OF THIS DOCUMENT WITHOUT PRIOR WRITTEN PERMISSION FROM FALCON DESIGN CONSULTANTS, LLC. IS EXPRESSLY PROHIBITED.

P:\Survey Projects\PEEKSVILLE ROAD\dwg\PEEKSVILLE- fp-10.dwg, OVERALL S2, knelms, Sep 26, 2014 - 2:18:17pm